


WAKE VETERINARY HOSPITAL

MASTER PLAN SUBMITTAL

KNIGHTDALE TRANSACTION #: ZMA-14-21

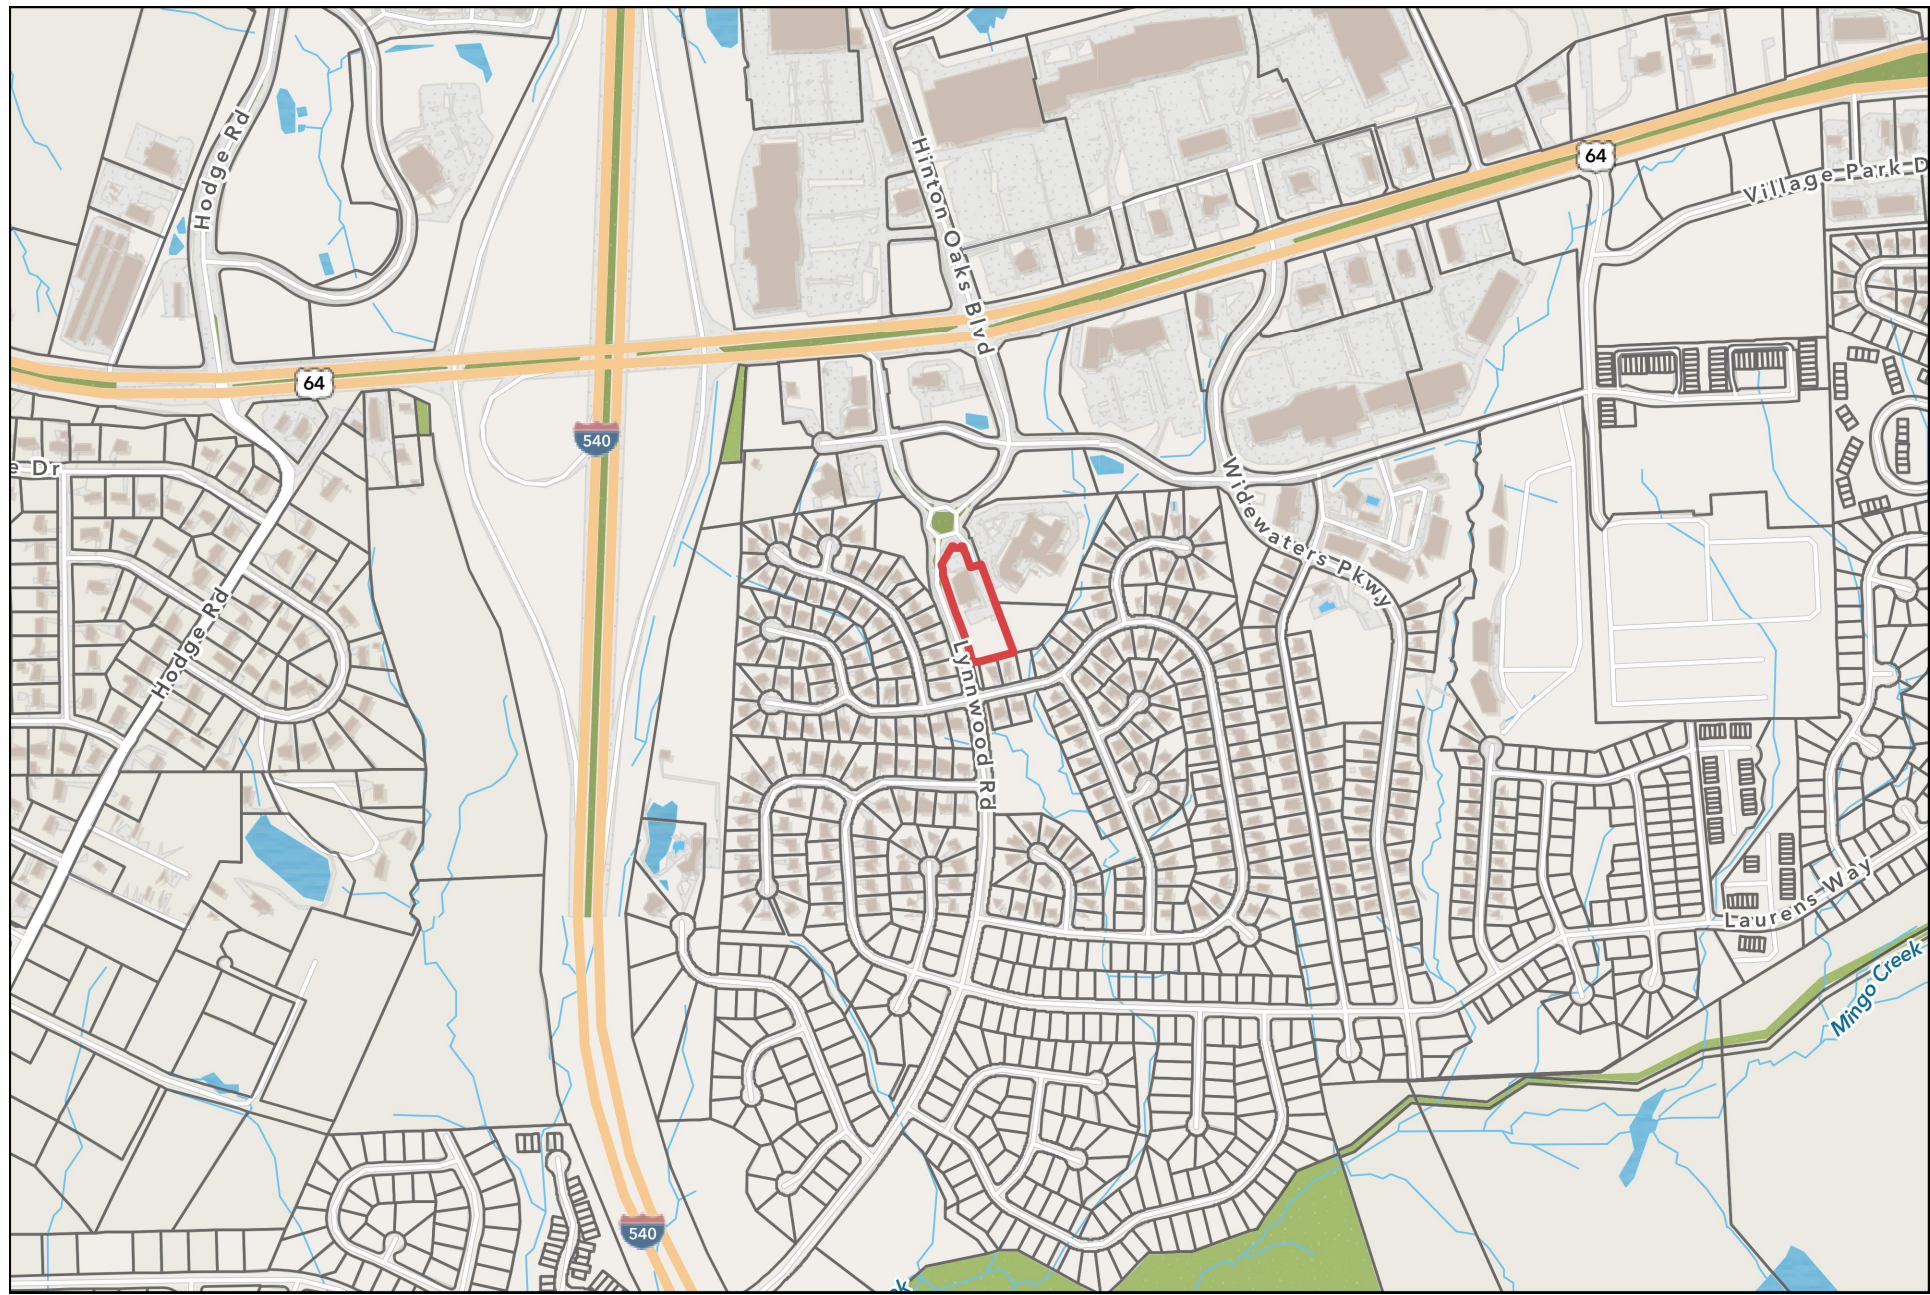

VICINITY MAP

SCALE: 1" =800'

SHEET INDEX	
COV	COVER
L100	EXISTING CONDITIONS
L101	DEMOLITION PLAN
L200	LAYOUT PLAN & MATERIALS PLAN
L201	SITE DETAILS
L202	SITE DETAILS
L203	SIGNS & MARKINGS PLAN
L300	GRADING PLAN
L400	LANDSCAPE PLAN
L401	PLANTING NOTES & DETAILS
C100	STORMWATER PLAN
C101	SUBGRADE PLAN
U100	WATER + SEWER PLAN
22-0228A	DUKE ENERGY LIGHTING PLAN
A1.13	BUILDING ELEVATIONS
A1.14	BUILDING ELEVATIONS
A3.01	BUILDING SECTIONS

SITE DATA SUMMARY	
PROJECT NAME	WAKE VET HOSPITAL
EXISTING STREET ADDRESS	1007 TANDAL PLACE, KNIGHTDALE, NC
LOT AREA (CURRENT)	74,488 SF (1.71 AC)
CURRENT ZONE	RMX
PROPOSED ZONE	NMX - CD
OVERLAY DISTRICT(S)	N/A
PARCEL NUMBER	1744532798
REAL ID NUMBER	0164389
DEED BOOK / DEED PAGE	BM 017298 / PG 02413
EXISTING BUILDING USE	VETERINARY HOSPITAL
PROPOSED BUILDINGS USES	VETERINARY HOSPITAL
EXISTING IMPERVIOUS AREA	28,718 SF
PROPOSED IMPERVIOUS AREA	41,632 SF
NET CHANGE IN IMPERVIOUS AREA	12,914 SF
WATER ALLOCATION POLICY	N/A

CONTACT INFORMATION

PROPERTY OWNER
ROWDY RIDGEBACKS HOLDING LLC
4935 RALEIGH ROAD PKWY W
WILSON, NC 27896
PHONE: 919.266.9852
EMAIL: GEORGEHNEIMDVM@THEVETSPETS.COM

LANDSCAPE ARCHITECT
SITE COLLABORATIVE, INC.
821 WAKE FOREST RD
RALEIGH, NC 27604
CONTACT: GRAHAM H. SMITH
PHONE: 919.805.3586
EMAIL: GRAHAM@SITECOLLABORATIVE.COM

CIVIL ENGINEER
FINCH & ASSOCIATES
309 N BOYLAN AVE
RALEIGH, NC
CONTACT: JAY WATSON
PHONE: 919.933.1212
EMAIL: JWATSON@FINCH-ASSOCIATES.COM



ARCHITECT
CLINE DESIGN ASSOCIATES
125 N. HARRINGTON ST.
RALEIGH, NC 27601
PHONE: 919.833.6413 EXT. 4146
EMAIL: CARLW@CLINEDSIGNASSOC.COM

VEHICLE PARKING			
	AREA (SF)	MAXIMUM SPACES PERMITTED 6 per 1000 GFA	MINIMUM SPACES REQUIRED 1/2 OF MAX
EXISTING BUILDING (VET HOSPITAL)	8,354	50	25
PROPOSED ADDITION	6,197	37	19
TOTAL	14,551	87	44

TOTAL EXISTING SPACES	37
TOTAL PROPOSED SPACES	60
DIFFERENCE	23

ACCESSIBLE PARKING		
TOTAL # OF SPACES	REQUIRED	PROVIDED
60	4	4

BICYCLE PARKING	
REQUIRED	PROVIDED
5	6

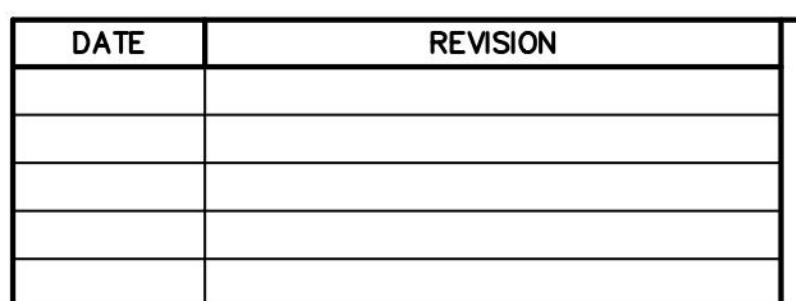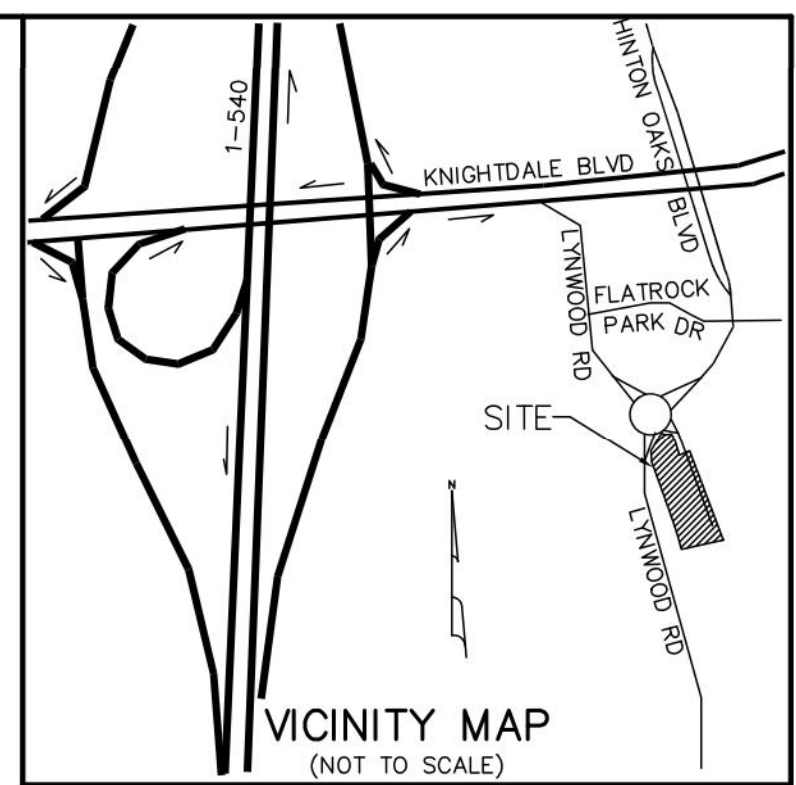


Finch & Associates
309 North Boylan Avenue
Raleigh, NC 27603-1402
T 919 | 833-1212
F 919 | 834-3203
NCBELS Lic. No. P-1845

BOUNDARY AND TOPOGRAPHIC SURVEY FOR		DATE	02/09/2022	
ROWDY RIDGEBACKS HOLDINGS, LLC		SCALE	1" = 20'	
		PROJ. NO.	21124.01	
		CADFILE	21124SRV.DWG	
RALEIGH	WAKE COUNTY	NORTH CAROLINA	DWG. NO.	21124-S01-D
1007 TANDAL PL			SHEET	1 OF 1


DEMOLITION NOTES

1. THE CONTRACTOR SHALL NOTIFY THE N.C. ONE CALL CENTER AT 811 OR 1-800-632-4949 PRIOR TO STARTING WORK.
2. THE CONTRACTOR SHALL NOTIFY THE LOCAL GOVERNING PUBLIC UTILITIES DEPARTMENT PRIOR TO STARTING WORK.
3. ALL DEMOLITION, AND ANY SUBSEQUENT CONSTRUCTION, SHALL BE PERFORMED IN ACCORDANCE WITH THESE PLANS AND SPECIFICATIONS SET FORTH AND APPROVED BY THE LOCAL GOVERNING MUNICIPALITY OR THE STATE. THE CONTRACTOR IS RESPONSIBLE FOR OBTAINING ALL REQUIRED PERMITS.
4. THE CONTRACTOR SHALL NOT MAKE ANY LANE CLOSURES OR CHANGES TO THE EXISTING TRAVEL PATTERNS ON ANY PUBLIC STREET WITHOUT PRIOR APPROVAL FROM THE LOCAL GOVERNING MUNICIPALITY TRANSPORTATION DEPARTMENT AND/OR STATE TRANSPORTATION DEPARTMENT.
5. LANE CLOSURE, TRAFFIC CONTROL PLAN, OR PEDESTRIAN CONTROL PLAN TO BE COORDINATED WITH APPROPRIATE STAFF OF THE LOCAL GOVERNING MUNICIPALITY AND/OR STATE DEPARTMENT OF TRANSPORTATION PRIOR TO ANY CONSTRUCTION IN PUBLIC RIGHT-OF-WAY.
6. THE CONTRACTOR IS RESPONSIBLE FOR CONFORMING TO ALL LOCAL, STATE AND FEDERAL REQUIREMENTS REGARDING REMOVAL AND DISPOSAL OF MATERIALS AND DEBRIS.
7. CONTRACTOR SHALL REFER TO CIVIL SHEETS FOR SANITARY SEWER AND WATER REMOVALS AND RELOCATIONS.
8. RELOCATION OF EXISTING UTILITIES TO BE COORDINATED WITH THE LOCAL UTILITY PROVIDER(S).
9. WHERE UTILITIES (TO BE REMOVED) IMPACT THE FOOTPRINT OF THE NEW BUILDING, CONTRACTOR SHALL EXCAVATE AND REMOVE AN ADDITIONAL 2 FEET OF SOILS TO EITHER SIDE OF PIPE, AND 1 FOOT BELOW TO REMOVE UNSUITABLE SOILS, IF UNSUITABLE SOILS EXIST.
10. CLEANOUTS LOCATED IN AREAS OF DEMOLITION OR SUBSEQUENT CONSTRUCTION THAT ARE TO REMAIN, SHALL BE PROTECTED FROM DAMAGE AND RAISED TO FLUSH WITH NEW GRADE.
11. ELECTRICAL OR GAS UTILITY SERVICES TO BE REMOVED SHALL BE REMOVED AND RELOCATED (AS INDICATED) BY THE UTILITY PROVIDER. CONTRACTOR SHALL SCHEDULE AND COORDINATE THIS WORK WITH THE APPROPRIATE SERVICE PROVIDER. ALL SERVICES SHOULD BE RE-INSTALLED PRIOR TO THE INSTALLATION OF PAVEMENT, SIDEWALKS, CURB AND GUTTER, OR OTHER PERMANENT FEATURES.
12. REMOVE EXISTING CONCRETE (WHERE REQUESTED) TO FIRST COLD JOINT OR SAWCUT JOINT TO OBTAIN A CLEAN EDGE FOR NEW CONSTRUCTION. SAWCUT EXISTING ASPHALT DRIVE AT LIMITS OF NEW CURBING TO OBTAIN A CLEAN EDGE.

13. CONTRACTOR SHALL RETAIN AND STOCKPILE CONCRETE WHEELSTOPS WHICH ARE IN USEABLE CONDITION FOR RE-INSTALLATION AT THE END OF THE PROJECT.
14. CONTRACTOR SHALL RESTORE THE LAYDOWN AND STAGING AREA TO ORIGINAL CONDITIONS AND TO THE SATISFACTION OF THE OWNER, PRIOR TO DEMOBILIZATION AT THE CONCLUSION OF THE PROJECT.
15. CLEAN SOILS SHALL BE UTILIZED FOR BACKFILL. COMPACTION OF THESE SOILS PERFORMED IN ACCORDANCE WITH SPECIFICATIONS, GEOTECHNICAL REPORT, AND SITE PLAN.
16. ALL FENCING TO BE REMOVED SHALL BE REMOVED AT NEXT NEAREST POLE.
17. ALL GRAVEL TO BE REMOVED (SURFACE OR SUBSURFACE) SHALL BE STOCKPILED AND REUSED ON SITE WHERE POSSIBLE.
18. ALL ITEMS DESIGNATED TO BE REMOVED SHALL BE REMOVED COMPLETELY, INCLUDING ALL SUBGRADE MATERIALS DIRECTLY ASSOCIATED WITH ITEMS TO BE REMOVED.
19. ALL ITEMS DESIGNATED TO BE REMOVED SHALL BE DISPOSED OF LEGALLY OFFSITE UNLESS OTHERWISE NOTED ON THIS PLAN.
20. ALL TREES TO BE REMOVED SHALL BE GROUND DOWN TO A MINIMUM DEPTH OF 12" BELOW PROPOSED FINISH GRADE.
21. ALL TREE PROTECTION FENCING SHALL REMAIN IN PLACE DURING DEMOLITION AND CONSTRUCTION.

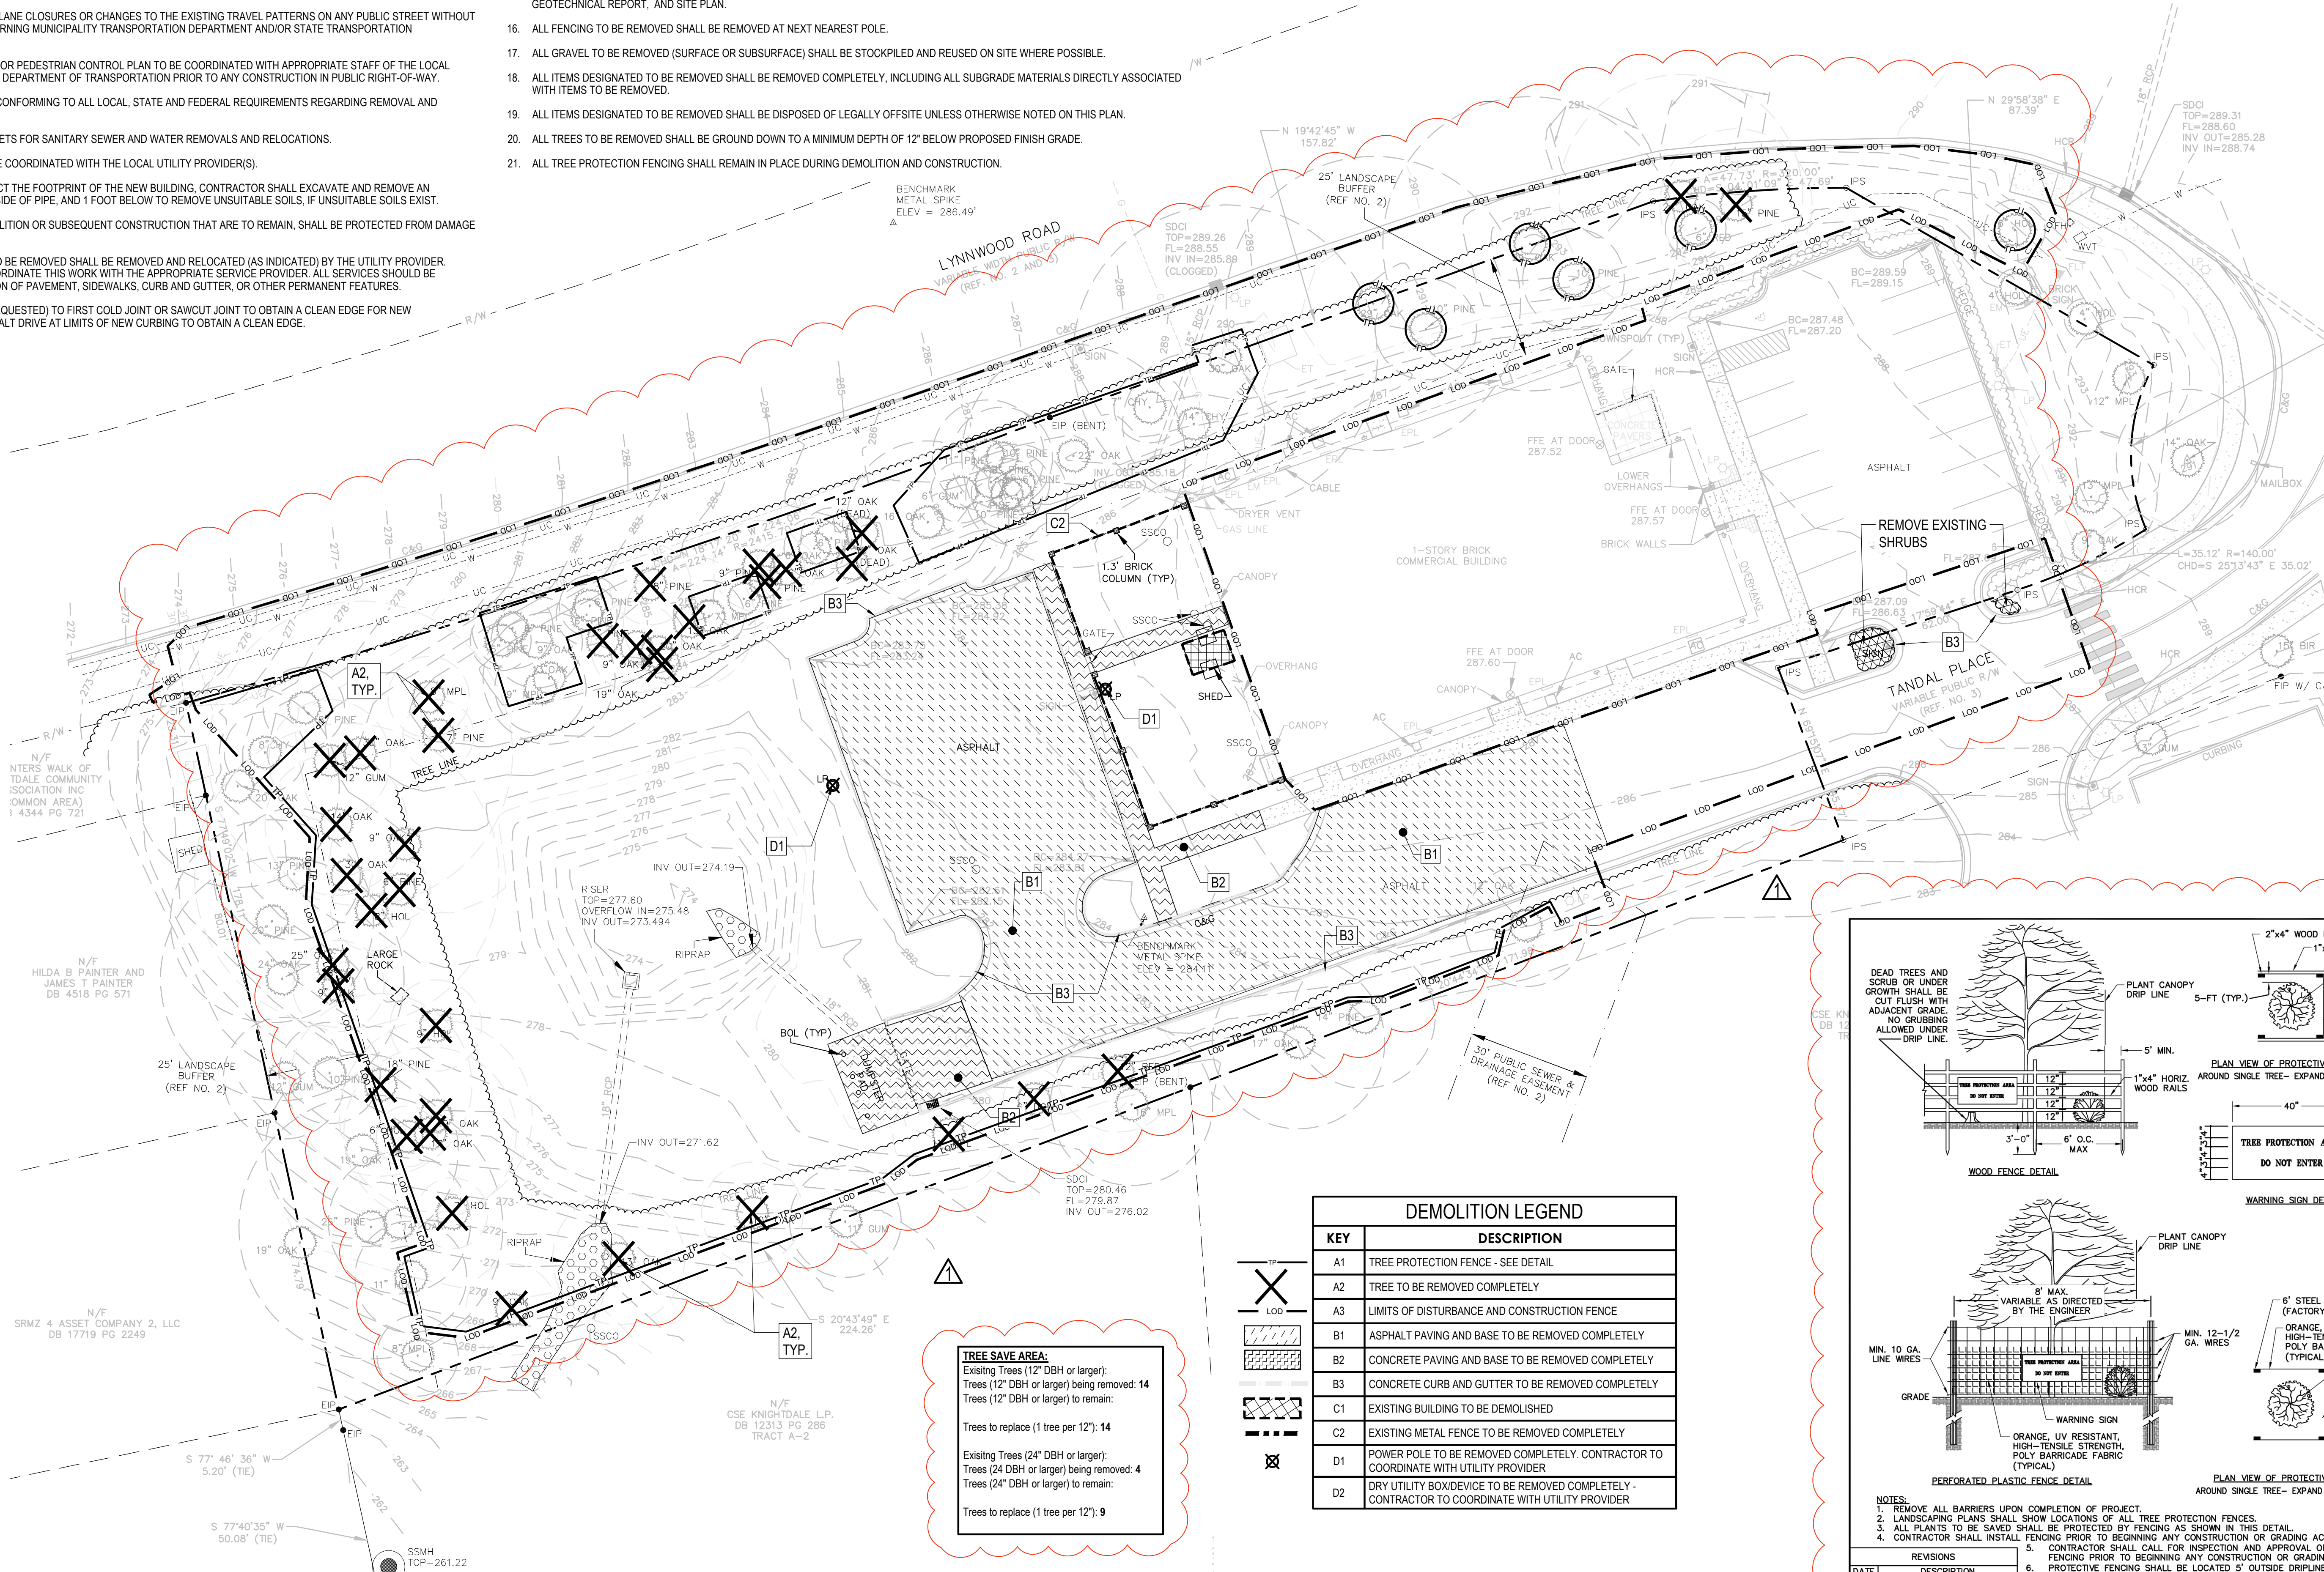

DEMOLITION LEGEND	
KEY	DESCRIPTION
A1	TREE PROTECTION FENCE - SEE DETAIL
A2	TREE TO BE REMOVED COMPLETELY
A3	LIMITS OF DISTURBANCE AND CONSTRUCTION FENCE
B1	ASPHALT PAVING AND BASE TO BE REMOVED COMPLETELY
B2	CONCRETE PAVING AND BASE TO BE REMOVED COMPLETELY
B3	CONCRETE CURBS AND GUTTER TO BE REMOVED COMPLETELY
C1	EXISTING BUILDING TO BE DEMOLISHED
C2	EXISTING METAL FENCE TO BE REMOVED COMPLETELY
D1	POWER POLE TO BE REMOVED COMPLETELY. CONTRACTOR TO COORDINATE WITH UTILITY PROVIDER
D2	DRY UTILITY BOX/DEVICE TO BE REMOVED COMPLETELY - CONTRACTOR TO COORDINATE WITH UTILITY PROVIDER

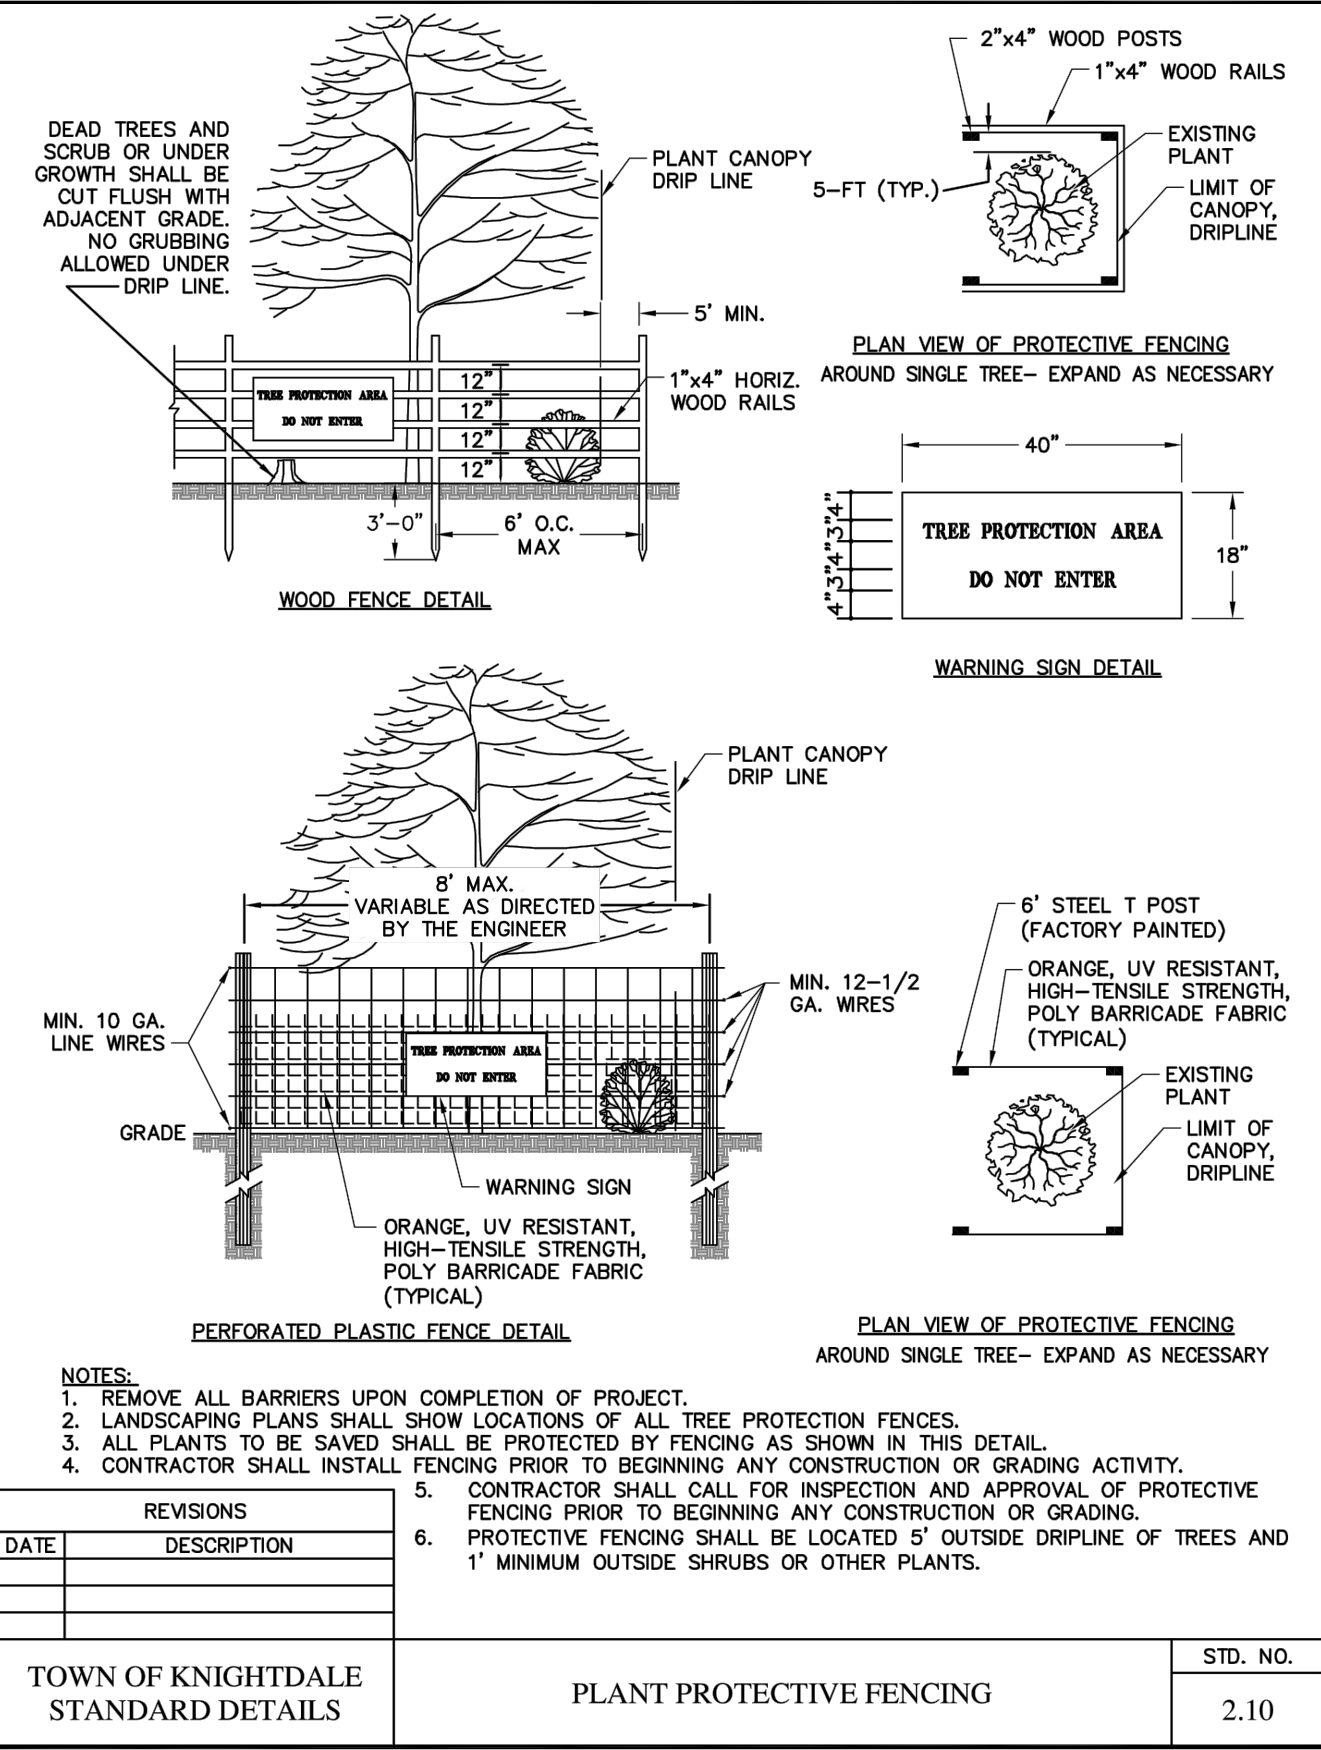

621 Wake Forest Road
Raleigh, NC 27604 | 919.805.3596

REUSE OF DOCUMENT
This document is the property of Site Collaborative Inc. The ideas and design incorporated on this document is an instrument of professional service and shall not be used for any other project without written authorization of Site Collaborative Inc.

Wake Veterinary Hospital
Rowdy Ridebacks Holdings LLC
1007 Tandal Place, Knightdale, NC

PROJECT NUMBER:
20063



MASTER PLAN
SUBMISSION #1

04.25.2022


06.27.2022

DEMOLITION
PLAN


SHEET NUMBER:
L101

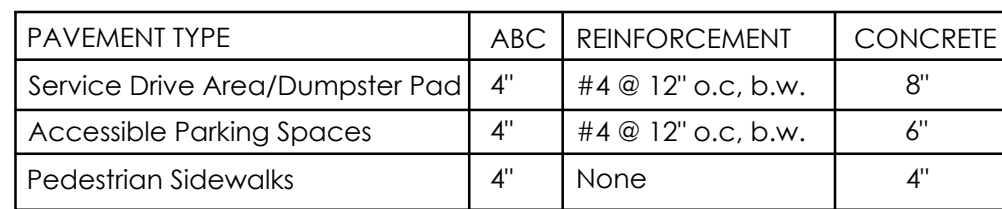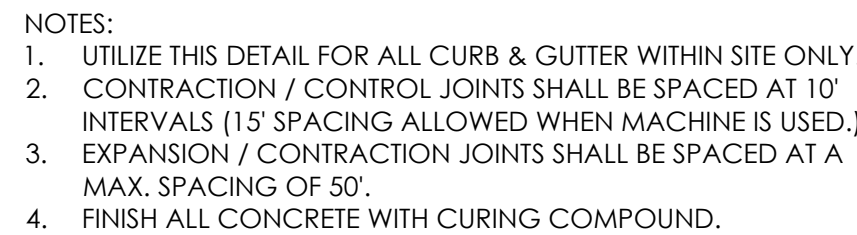



- NOTES:
1. CONTRACTOR TO CONTACT LANDSCAPE ARCHITECT TO REVIEW FORMS PRIOR TO POURING.
 2. SEE PLANS FOR JOINT LOCATIONS.
 3. SEE 4/L201 FOR JOINT DETAIL

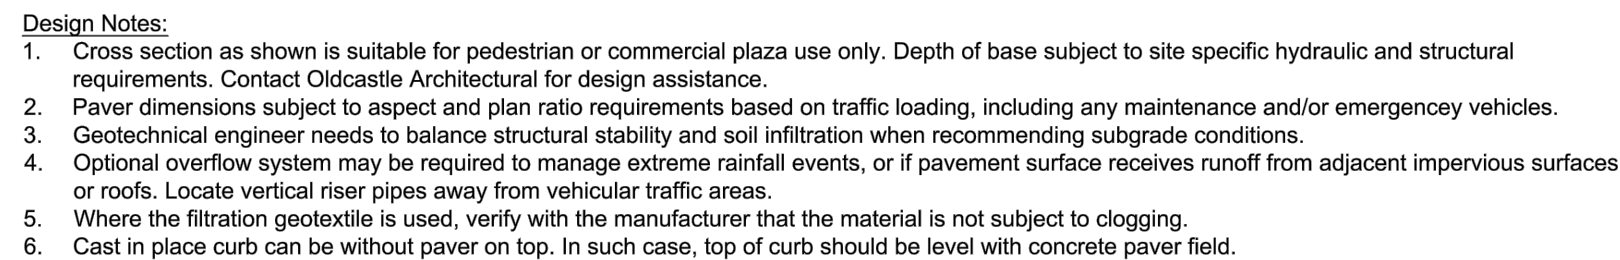



- NOTES:
1. CONTRACTOR TO VERIFY PAVEMENT DESIGN WITH GEOTECHNICAL REPORT PRIOR TO INSTALLATION.

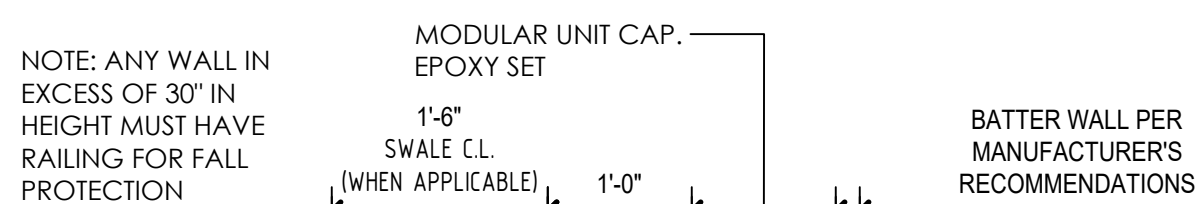

- NOTE:
1. DO NOT UTILIZE THIS DETAIL FOR WALL HEIGHTS GREATER THAN 4'. WALLS EXCEEDING 4' HEIGHT WILL REQUIRE SEAL FROM STRUCTURAL ENGINEER.
 2. WALL LENGTH NOT TO EXCEED 100' WITHOUT AN INTERRUPTION IN THE WALL PLANE. THIS MAY BE ACHIEVED THROUGH THE USE OF COLUMNS, LANDSCAPE AREAS, CHANGE IN MATERIAL, ETC.
 3. BELGARD ANCHOR DIAMOND PRO® SHEFFIELD® COLOR. -SEE SHEET L-2.2

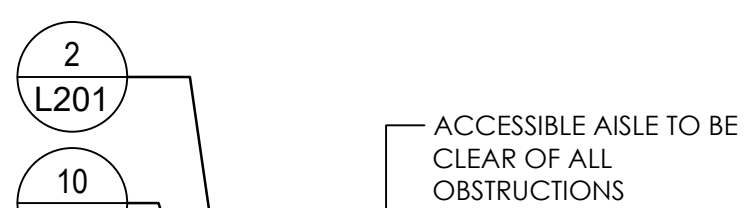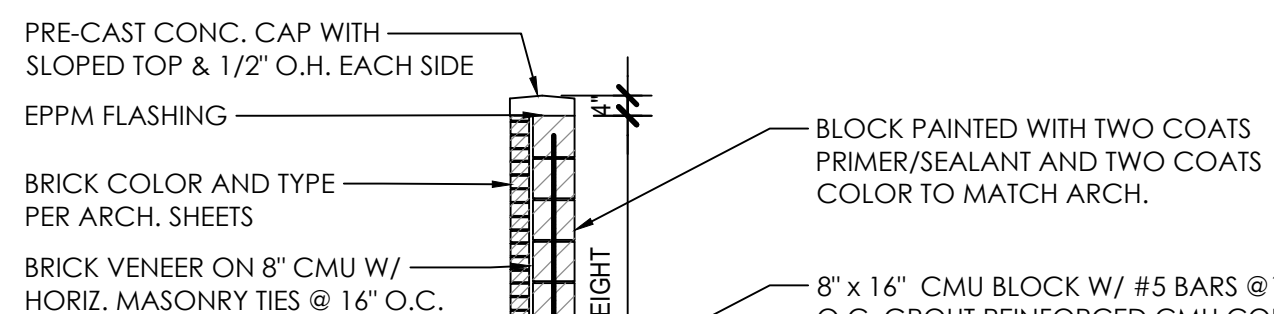

- NOTE:
1. Height of R7-8c reserved parking sign as prescribed by N.C. Department of Transportation Manual on Uniform Traffic Control Devices, Section 2A-23, Part II.


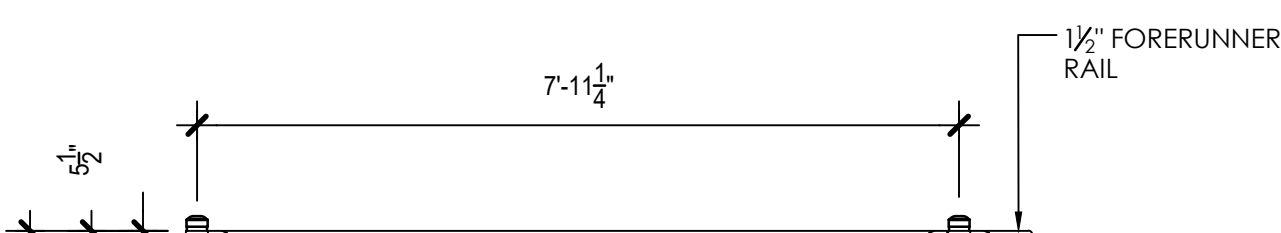
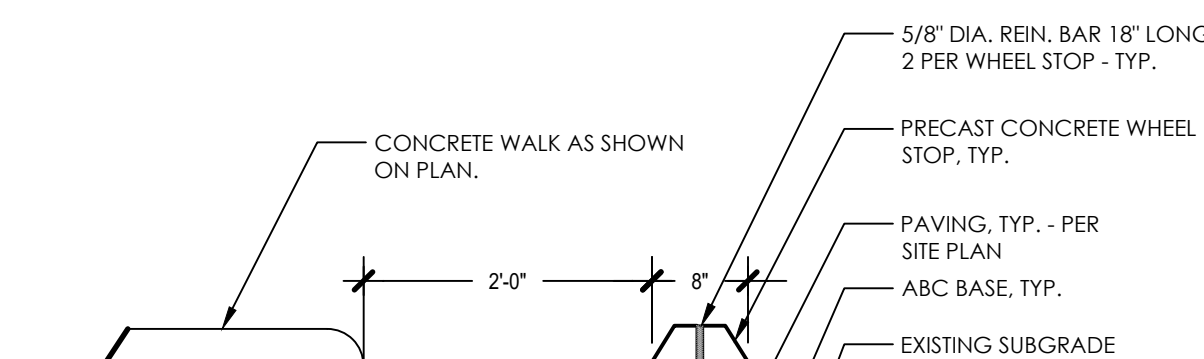


- NOTE:
1. VERIFY FENCE COLOR WITH LANDSCAPE ARCHITECT PRIOR TO PURCHASING.



KEYNOTE LEGEND (FURNISH AND INSTALL)		
KEY	DESCRIPTION	DETAIL / SHEET
1A	PLANTING BED - TRIPLE SHREDDED HARDWOOD MULCH - SEE PLANTING PLAN	--
1B	LIMITS OF PLANTING BED - 4" DEEP V" SPADED EDGE. SEE PLANTING PLAN FOR ADDITIONAL NOTES AND DETAILS	--
2A	FURNISH AND CONSTRUCT 24" WIDE CONCRETE CURB & GUTTER. ALL PUBLIC STREET/ROAD CURB & GUTTER TO BE 30" WIDE.	1/L201
2B	FURNISH AND INSTALL 4" THICK CONCRETE WITH ASSOCIATED SUBGRADE - SAWCUT EXISTING TO NEAREST CONTROL JOINT.	2/L201
2C	FURNISH AND INSTALL 8" THICK CONCRETE WITH ASSOCIATED SUBGRADE - SAWCUT EXISTING TO NEAREST CONTROL JOINT.	2/L201
2D	FURNISH HEAVY DUTY ASPHALT DRIVE LANES AND PARKING AREAS ALONG WITH ASSOCIATED SUBGRADE - PER TOWN STANDARDS	4/L201
2E	FURNISH AND CONSTRUCT NCDOT CONCRETE CURB RAMP (848.05) WITH TRUNCATED DOMES PER NCDOT STANDARDS	
2F	VEHICLE-RATED PERMEABLE PAVERS, BELGARD AQUALINE SERIES, SINGLE PIECE HATTERAS COLOR. INSTALLED PER MANUFACTURERS SPECIFICATIONS.	3/L201
2G	FURNISH AND INSTALL SEGMENTAL RETAINING WALL - BELGARD DIAMOND PRO IN PLANTATION COLOR	--
3A	FURNISH AND PAINT ADA/HANDICAP ACCESSIBILITY PAVEMENT MARKINGS (4" WIDE STRIPES AT 45 DEGREES) - (THIS REQUIRES THERMOPLASTIC PAINT)	--
3B	FURNISH AND PAINT WHITE 4" WIDE PARKING STRIPE (TYP.) - (THIS REQUIRES THERMOPLASTIC PAINT)	--
3C	FURNISH AND PAINT STOP BAR (24" WIDE) (THIS REQUIRES THERMOPLASTIC PAINT)	
3D	FURNISH AND INSTALL TOWN STANDARD 'STOP' SIGN (R1-1 / 30")	--

3E	FURNISH AND INSTALL PRECAST CONCRETE WHEELSTOP PER PARKING SPACE	11/L201
3F	FURNISH AND INSTALL TOWN STANDARD 'HANDICAP PARKING' SIGN	10/L201
3G	FURNISH AND INSTALL 'ONE WAY' TRAFFIC SIGN (R6-1R / 36" x 12") PER NCDOT TRAFFIC STANDARDS	--
3H	FURNISH AND PAINT 'NO PARKING FIRE LANE' (THIS REQUIRES THERMOPLASTIC PAINT MEETING RETROREFLECTIVITY REQ.)	--
3I	FURNISH AND PAINT DIRECTIONAL ARROWS - PER PLAN & TOWN STANDARDS (THIS REQUIRES THERMOPLASTIC PAINT MEETING RETROREFLECTIVITY REQ.)	--
4A	FURNISH AND INSTALL - BIKE RACK	--
4B	FURNISH AND INSTALL 6' HT BLACK ALUMINUM FENCE	
4C	FURNISH AND INSTALL 6' HT. OPAQUE FENCE FOR BUFFER YARD - PER TOWN STANDARDS AND MANUFACTURERS SPECIFICATION	12/L201
5A	FURNISH AND INSTALL DUMPSTER ENCLOSURE - WALL AND GATE SHALL BE COMPATIBLE WITH THE PRINCIPAL BUILDING IN TERMS OF TEXTURE, QUALITY, MATERIAL, AND COLOR.	7 & 8/L201

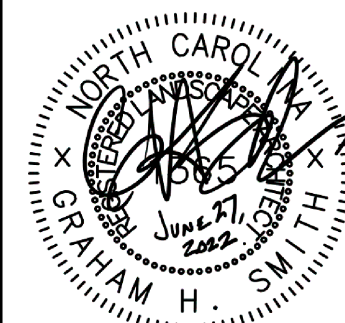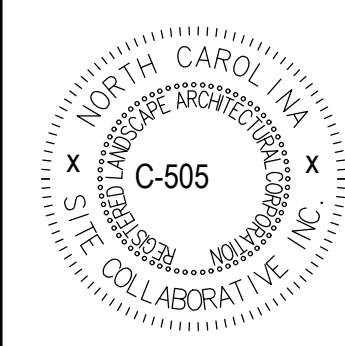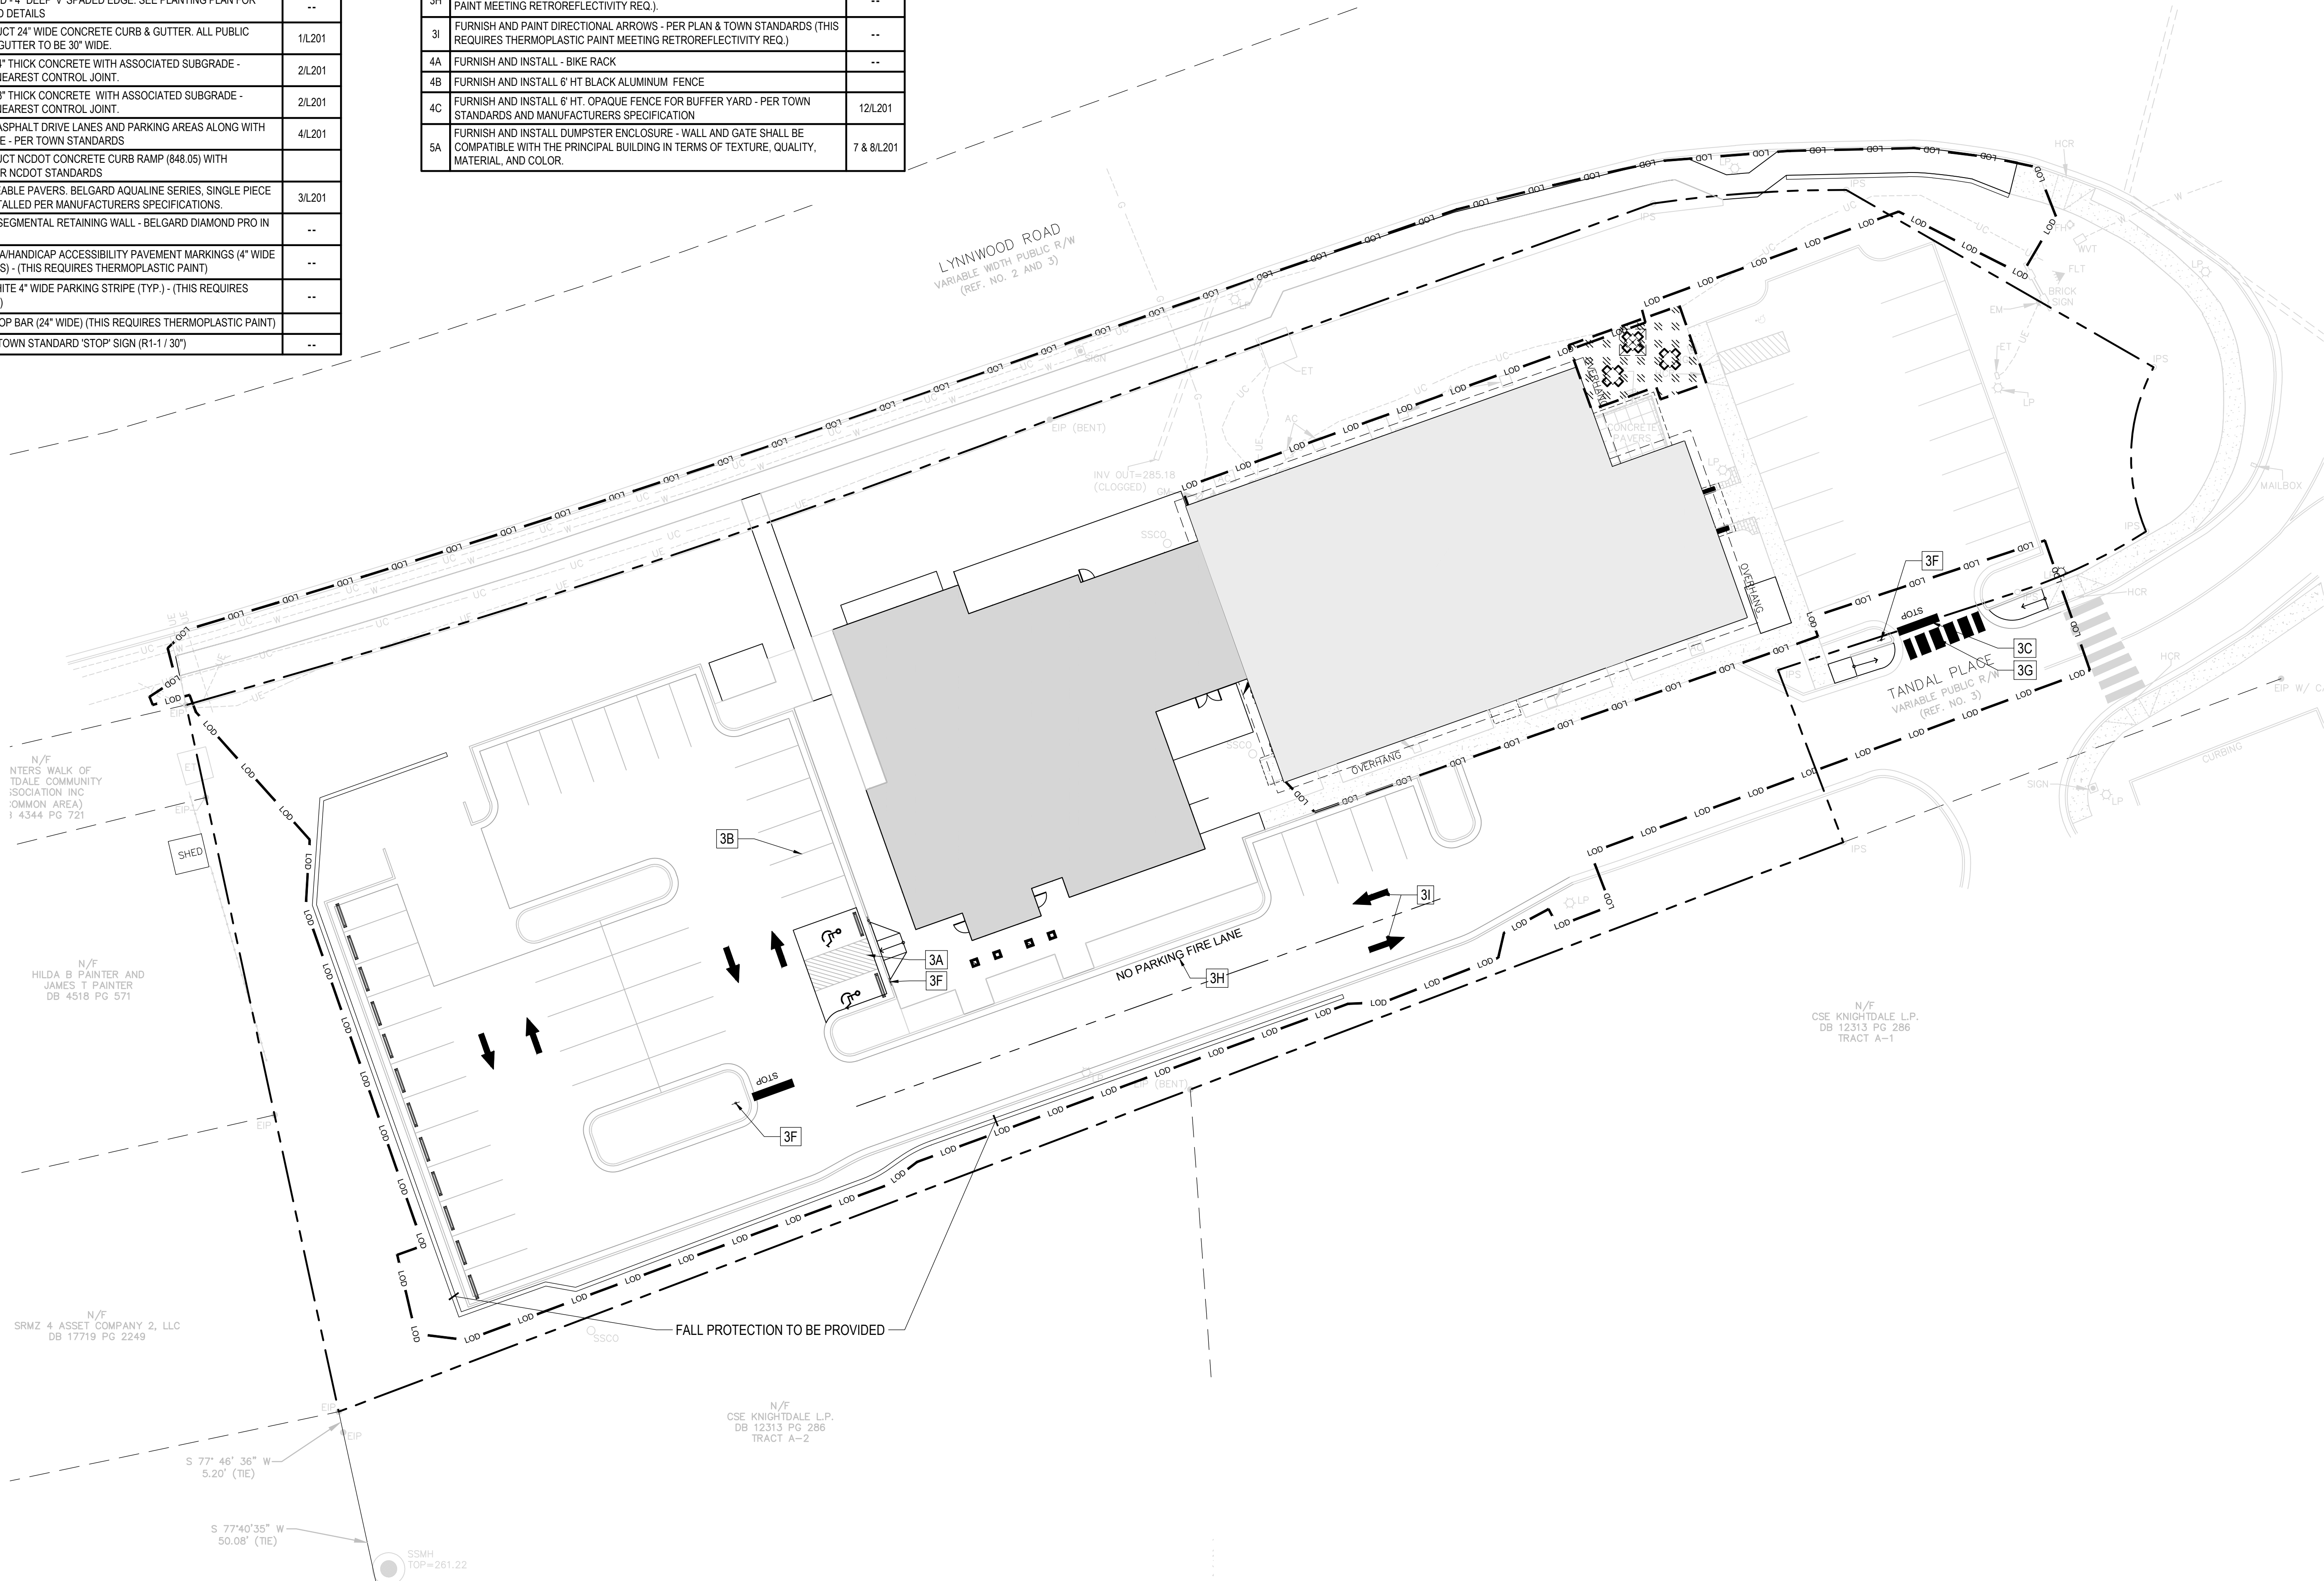

REUSE OF DOCUMENT
This document is the property of Site Collaborative Inc. The ideas and design incorporated on this document is an instrument of professional service and shall not be used for any other project without written authorization of Site Collaborative Inc.

Wake Veterinary Hospital Rowdy Ridebacks Holdings LLC 1007 Tandal Place, Knightdale, NC

PROJECT NUMBER:
20063

MASTER PLAN
SUBMISSION #1



04.25.2022
06.27.2022

TRAFFIC SIGNS
& MARKINGS
PLAN

SHEET NUMBER:

L202



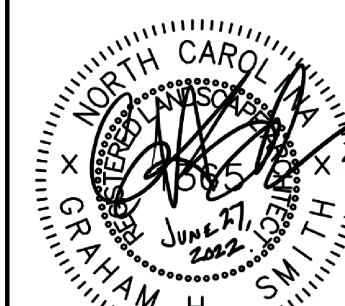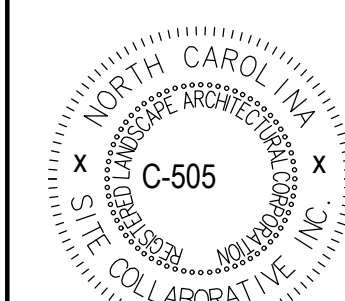

REUSE OF DOCUMENT
This document is the property of Site Collaborative Inc. The ideas and design incorporated on this document is an instrument of professional service and shall not be used for any other project without written authorization of Site Collaborative Inc.

Wake Veterinary Hospital
Rowdy Ridebacks Holdings LLC
1007 Tandal Place, Knightdale, NC

PROJECT NUMBER:
20063

PROJECT PHASE:
MASTER PLAN
SUBMISSION #1


04.25.2022

06.27.2022

GRADING PLAN

SHEET NUMBER



L300

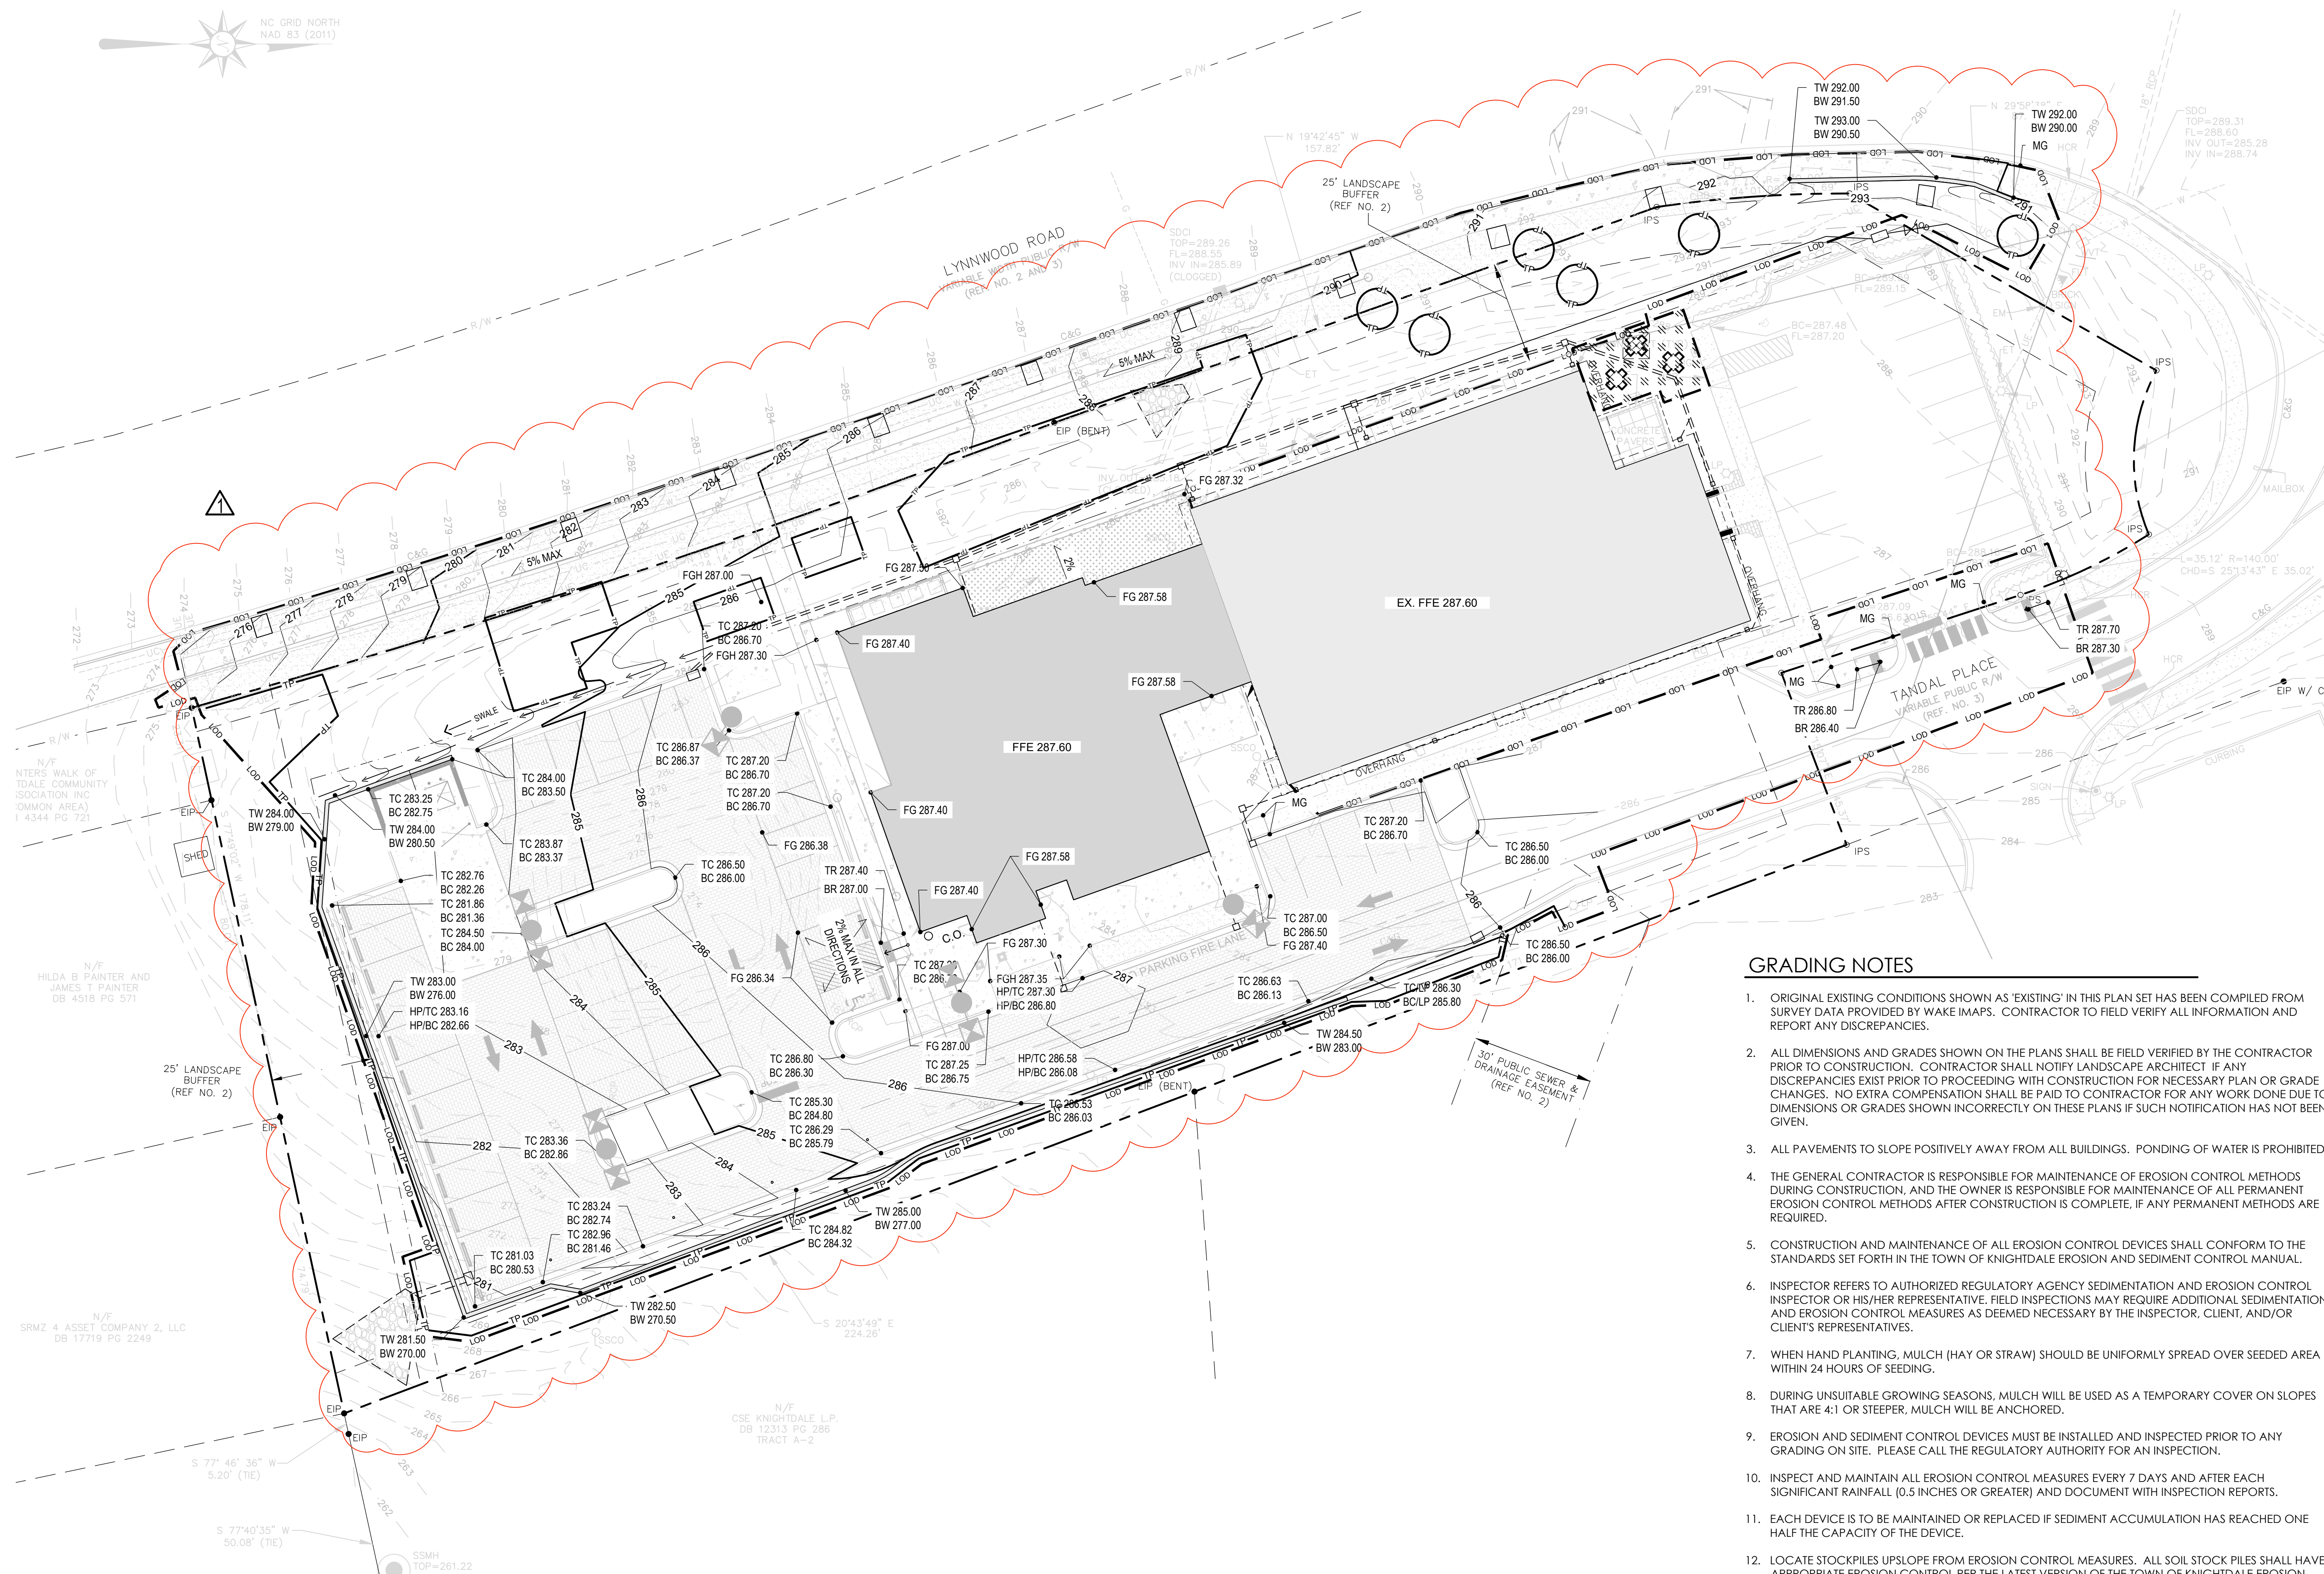

1. ORIGINAL EXISTING CONDITIONS SHOWN AS 'EXISTING' IN THIS PLAN SET HAS BEEN COMPILED FROM SURVEY DATA PROVIDED BY WAKE IMAPS. CONTRACTOR TO FIELD VERIFY ALL INFORMATION AND REPORT ANY DISCREPANCIES.
2. ALL DIMENSIONS AND GRADES SHOWN ON THE PLANS SHALL BE FIELD VERIFIED BY THE CONTRACTOR PRIOR TO CONSTRUCTION. CONTRACTOR SHALL NOTIFY LANDSCAPE ARCHITECT IF ANY DISCREPANCIES EXIST PRIOR TO PROCEEDING WITH CONSTRUCTION FOR NECESSARY PLAN OR GRADE CHANGES. NO EXTRA COMPENSATION SHALL BE PAID TO CONTRACTOR FOR ANY WORK DONE DUE TO DIMENSIONS OR GRADES SHOWN INCORRECTLY ON THESE PLANS IF SUCH NOTIFICATION HAS NOT BEEN GIVEN.
3. ALL PAVEMENTS TO SLOPE POSITIVELY AWAY FROM ALL BUILDINGS. PONDING OF WATER IS PROHIBITED.
4. THE GENERAL CONTRACTOR IS RESPONSIBLE FOR MAINTENANCE OF EROSION CONTROL METHODS DURING CONSTRUCTION, AND THE OWNER IS RESPONSIBLE FOR MAINTENANCE OF ALL PERMANENT EROSION CONTROL METHODS AFTER CONSTRUCTION IS COMPLETE, IF ANY PERMANENT METHODS ARE REQUIRED.
5. CONSTRUCTION AND MAINTENANCE OF ALL EROSION CONTROL DEVICES SHALL CONFORM TO THE STANDARDS SET FORTH IN THE TOWN OF KNIGHTDALE EROSION AND SEDIMENT CONTROL MANUAL.
6. INSPECTOR REFERS TO AUTHORIZED REGULATORY AGENCY SEDIMENTATION AND EROSION CONTROL INSPECTOR OR HIS/HER REPRESENTATIVE. FIELD INSPECTIONS MAY REQUIRE ADDITIONAL SEDIMENTATION AND EROSION CONTROL MEASURES AS DEEMED NECESSARY BY THE INSPECTOR, CLIENT, AND/OR CLIENT'S REPRESENTATIVES.
7. WHEN HAND PLANTING, MULCH (HAY OR STRAW) SHOULD BE UNIFORMLY SPREAD OVER SEEDING AREA WITHIN 24 HOURS OF SEEDING.
8. DURING UNSUITABLE GROWING SEASONS, MULCH WILL BE USED AS A TEMPORARY COVER ON SLOPES THAT ARE 4:1 OR STEEPER. MULCH WILL BE ANCHORED.
9. EROSION AND SEDIMENT CONTROL DEVICES MUST BE INSTALLED AND INSPECTED PRIOR TO ANY GRADING ON SITE. PLEASE CALL THE REGULATORY AUTHORITY FOR AN INSPECTION.
10. INSPECT AND MAINTAIN ALL EROSION CONTROL MEASURES EVERY 7 DAYS AND AFTER EACH SIGNIFICANT RAINFALL (0.5 INCHES OR GREATER) AND DOCUMENT WITH INSPECTION REPORTS.
11. EACH DEVICE IS TO BE MAINTAINED OR REPLACED IF SEDIMENT ACCUMULATION HAS REACHED ONE HALF THE CAPACITY OF THE DEVICE.
12. LOCATE STOCKPILES UPSLOPE FROM EROSION CONTROL MEASURES. ALL SOIL STOCK PILES SHALL HAVE APPROPRIATE EROSION CONTROL PER THE LATEST VERSION OF THE TOWN OF KNIGHTDALE EROSION AND SEDIMENT CONTROL MANUAL INCLUDING SEEDING AND SILT FENCE AROUND THE BASE OF THE STOCK PILE.

SCALE: 1"=20'



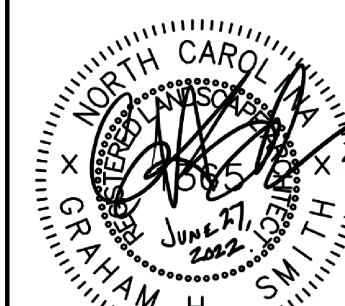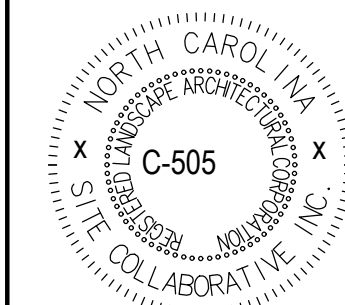

REUSE OF DOCUMENT
This document is the property of Site Collaborative Inc. The ideas and design incorporated on this document is an instrument of professional service and shall not be used for any other project without written authorization of Site Collaborative Inc.

Wake Veterinary Hospital
Rowdy Ridebacks Holdings LLC
1007 Tandal Place, Knightdale, NC

PROJECT NUMBER
20063

PROJECT PHASE:
MASTER PLAN
SUBMISSION #1


04.25.2022

06.27.2022

LANDSCAPE PLAN

SHEET NUMBER:

L400

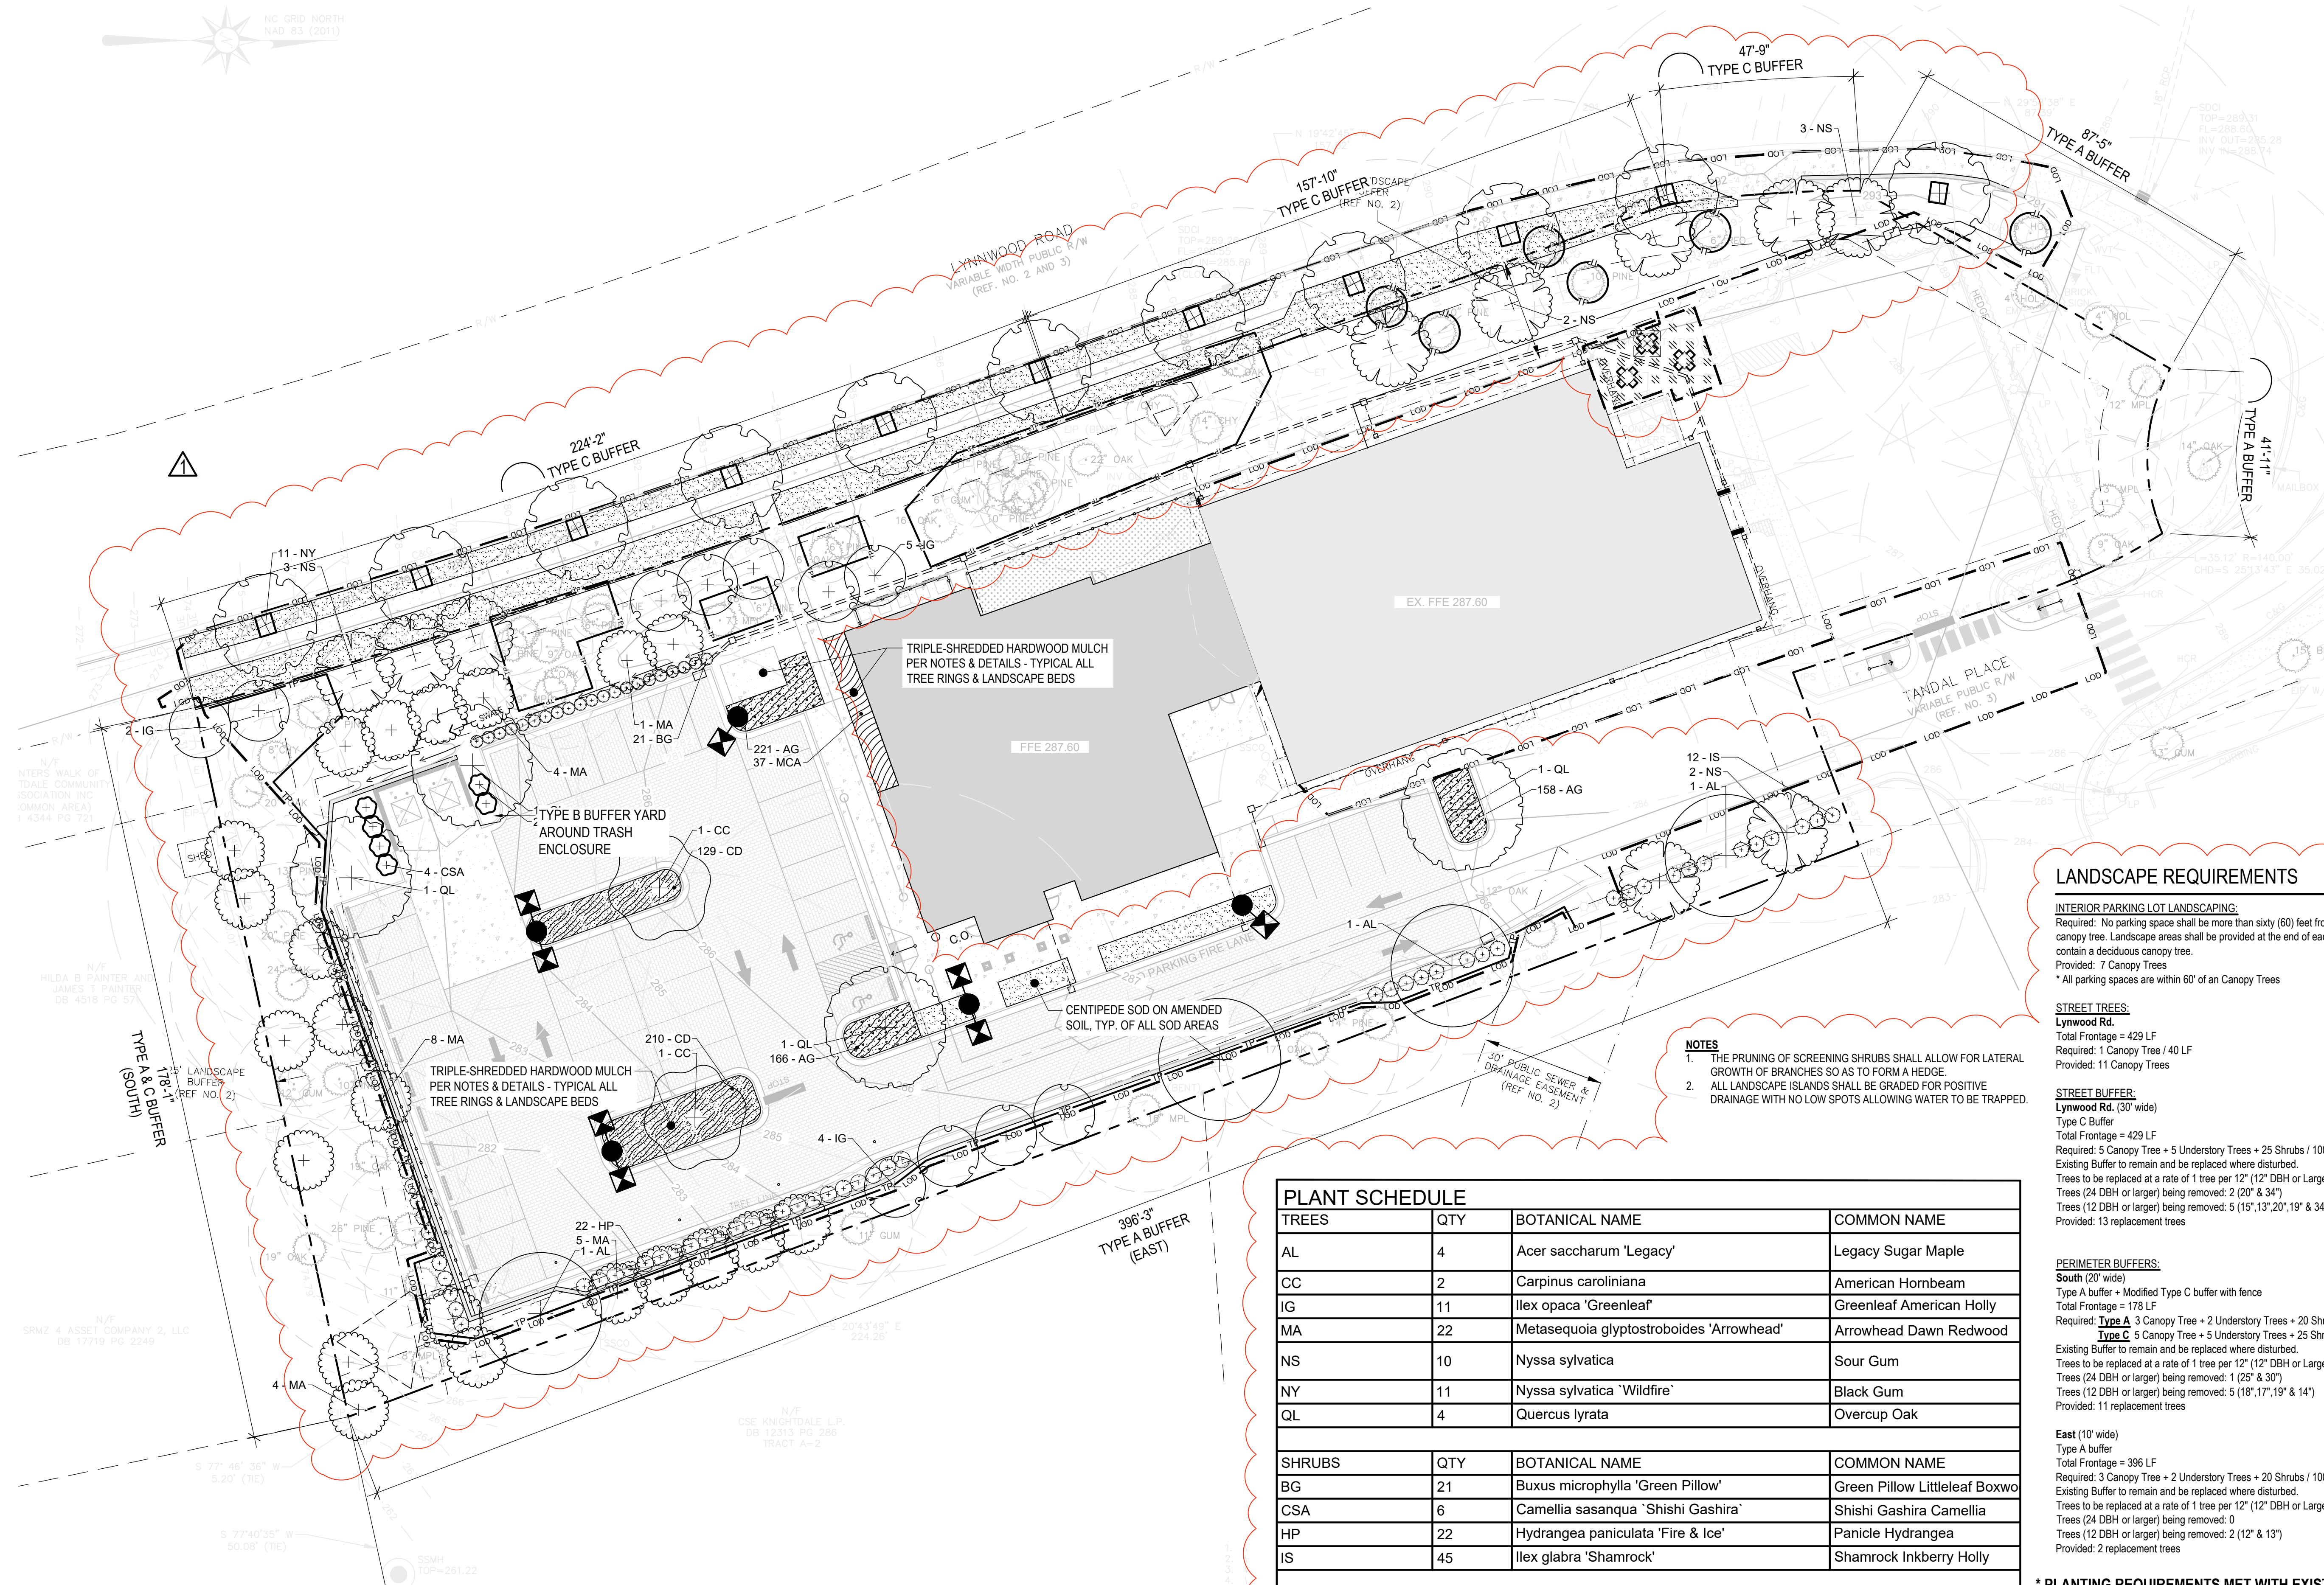

LANDSCAPE REQUIREMENTS

INTERIOR PARKING LOT LANDSCAPING

REQUIRED PARKING LOT LANDSCAPING:
Required: No parking space shall be more than sixty (60) feet from the base of a deciduous canopy tree. Landscape areas shall be provided at the end of each parking row and shall contain a deciduous canopy tree.
Provided: 7 Canopy Trees
* All parking spaces are within 60' of an Canopy Trees

STREET TREES

Lynwood Rd.

Total Frontage = 429 LF
Required: 1 Canopy Tree / 40 LF
Provided: 11 Canopy Trees

STREET BUFFER:

Lynwood Rd. (30' wide)

Type C Buffer
Total Frontage = 429 LF
Required: 5 Canopy Tree + 5 Understory Trees + 25 Shrubs / 100 LF
Existing Buffer to remain and be replaced where disturbed.
Trees to be replaced at a rate of 1 tree per 12" (12" DBH or Larger)
Trees (24 DBH or larger) being removed: 2 (20" & 34")
Trees (12 DBH or larger) being removed: 5 (15", 13", 20", 19" & 34")
Provided: 13 replacement trees

PERIMETER BUFFERS

South (20' wide)

Type A buffer + Modified Type C buffer with fence
Total Frontage = 178 LF
Required: **Type A** 3 Canopy Tree + 2 Understory Trees + 20 Shrubs / 100 LF
Type C 5 Canopy Tree + 5 Understory Trees + 25 Shrubs / 100 LF
Existing Buffer to remain and be replaced where disturbed.
Trees to be replaced at a rate of 1 tree per 12" (12" DBH or Larger)
Trees (24 DBH or larger) being removed: (1 25' & 30')
Trees (12 DBH or larger) being removed: 5 (18", 17", 19" & 14")
Provided: 11 replacement trees

East (10' wide)

Type A buffer

Type A buffer
Total Frontage = 396 LF
Required: 3 Canopy Tree + 2 Understory Trees + 20 Shrubs / 100 LF
Existing Buffer to remain and be replaced where disturbed.
Trees to be replaced at a rate of 1 tree per 12" (12" DBH or Larger)
Trees (24 DBH or larger) being removed: 0
Trees (12 DBH or larger) being removed: 2 (12" & 13")
Provided: 2 replacement trees

* PLANTING REQUIREMENTS MET WITH EXISTING
BUFFERS AS WELL AS REPLACEMENT PLANTS.

PLANT SCHEDULE


TREES	QTY	BOTANICAL NAME	COMMON NAME
AL	4	Acer saccharum 'Legacy'	Legacy Sugar Maple
CC	2	Carpinus caroliniana	American Hornbeam
IG	11	Ilex opaca 'Greenleaf'	Greenleaf American Holly
MA	22	Metasequoia glyptostroboides 'Arrowhead'	Arrowhead Dawn Redwood
NS	10	Nyssa sylvatica	Sour Gum
NY	11	Nyssa sylvatica 'Wildfire'	Black Gum
QL	4	Quercus lyrata	Overcup Oak

SHRUBS	QTY	BOTANICAL NAME	COMMON NAME
BG	21	Buxus microphylla 'Green Pillow'	Green Pillow Littleleaf Box
CSA	6	Camellia sasanqua 'Shishi Gashira'	Shishi Gashira Camellia
HP	22	Hydrangea paniculata 'Fire & Ice'	Panicle Hydrangea
IS	45	Ilex glabra 'Shamrock'	Shamrock Inkberry Holly

GROUND COVERS	QTY	BOTANICAL NAME	COMMON NAME
AG	545	Acorus gramineus 'Ogon'	Golden Variegated Sweetflag
CD	339	Carex divulsa	Berkeley Sedge
CE2	4,812 sf	Cynodon dactylon x transvaalensis 'DT-1' TM	TuftTuf Bermuda Grass
MCA	37	Muhlenbergia capillaris	Pink Muhly

* SEE SHEET L401 FOR ADDITIONAL INFORMATION
REGARDING PLANT SCHEDULE

SCALE: 1"=20'

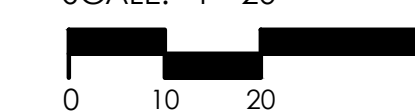


PLANTING NOTES

1. ROUGH GRADING TO BE COMPLETED PRIOR TO THE START OF PLANT INSTALLATION. SUBSTANTIAL COMPLETION SIGN-OFF BY LANDSCAPE ARCHITECT CONTRACTOR TO ENSURE NO CHANNELIZED FLOWS AROUND THE SITE.
2. CONTRACTOR RESPONSIBLE FOR LOCATING ALL UTILITIES AND UNDERGROUND IMPEDIMENTS PRIOR TO BEGINNING PLANTING.
3. ALL WEEDS, NON-NATIVE INVASIVE SPECIES, AND EXOTIC SPECIES LOCATED WITHIN THE PROJECT CONTRACTOR LIMITS SHALL BE ELIMINATED PRIOR TO PLANTING BED CREATION, PLANTING, AND SEEDING/SODDING OPERATIONS.
4. PLANTING SHOULD OCCUR IMMEDIATELY AFTER CONSTRUCTION TO STABILIZE AREAS OF BARE SOIL.
5. IT SHALL BE NOTED THAT ALL SECTIONS OF THE SITE THAT ARE SLOPED 3:1 OR HIGHER WILL BE COVERED WITH EROSION CONTROL STABILIZATION COIR FABRIC (WITH 1" SQUARE OPENINGS) PRIOR TO PLANTING TO ENSURE IMMEDIATE STABILIZATION. LANDSCAPE CONTRACTOR SHALL CUT FABRIC AT EACH PLANT LOCATION AND PLACE PLANTS ACCORDING TO PLAN. ALL FABRIC SHALL BE RE-STAKED PER ENGINEERS ORIGINAL DRAWINGS IMMEDIATELY AFTER PLANTING.
6. PLANTS ARE TO BE PURCHASED BY SCIENTIFIC NAMES. THEY SHALL BE REPRESENTATIVE OF THEIR SPECIES. MEET ALL NOTED CONDITIONS OF SPECIFICATIONS, AND SHALL BE IN VIGOROUS GROWING CONDITION MEETING ANSI STANDARD Z60.
7. LANDSCAPE ARCHITECT OR OWNER MAINTAINS RIGHT TO REJECT ANY PLANT DUE TO AESTHETICS OR STRUCTURAL DEFICIENCY AT ANY TIME.
8. CONTRACTOR RESPONSIBLE FOR FURNISHING AND INSTALLING ALL PLANTS SHOWN ON PLANS IN LOCATIONS SHOWN. QUANTITIES GIVEN ON THE PLANT LEGEND ARE FOR CONTRACTOR'S CONVENIENCE ONLY. IF DISCREPANCIES OCCUR, THE PLANS SHALL OVERRULE THE PLANT LEGEND. CONTRACTOR SHALL LOCATE ALL PLANTS AWAY FROM KNOWN PERMANENT FIXTURES. IF CONFLICT ARISES WITH PLAN, CONTRACTOR SHALL NOTIFY PROJECT MANAGER OR DESIGNEE PRIOR TO PROCEEDING.
9. ALL PLANT MATERIAL SHALL CONFORM TO OR EXCEED THE AMERICAN STANDARD FOR NURSERY STOCK (LATEST EDITION) AS PUBLISHED BY THE AMERICAN ASSOCIATION OF NURSERYMEN.
10. ALL PLANT MATERIAL SHALL BE FREE OF ALL PESTS, DISEASES, AND CANKERS, IN HEALTHY CONDITION, AND FREE OF MECHANICAL DAMAGE AT THE TIME OF PLANTING.
11. IT IS THE RESPONSIBILITY OF THE CONTRACTOR TO ENSURE A HEALTHY AND VIABLE PLANT AND THE PLANT SHALL BE REJECTED IF DEEMED UNHEALTHY OR UNFIT AT ANY TIME DURING THE CONTRACT OR WARRANTY DURATION.
12. IF ANY PLANT/MATERIAL SUBSTITUTIONS ARE REQUESTED BY CONTRACTOR, THEN NOTICE SHALL BE GIVEN TO PROJECT MANAGER OR DESIGNEE AT MINIMUM SEVENTY-TWO (72) HOURS (NOT INCLUDING WEEKENDS) PRIOR TO DESIRED ORDERING DATE/TIME. WHEN SUBSTITUTIONS ARE REQUESTED BY CONTRACTOR, SUGGESTED ACCEPTABLE REPLACEMENTS SHALL ALSO BE PRESENTED AT TIME FOR FULL AND COMPLETE REVIEW BY LANDSCAPE ARCHITECT OR OWNER.
13. BALLED AND BURLAPPED PLANTS/TREES TO BE PLANTED PRIOR TO CONTAINER OR BEDDING PLANTS.
14. BALLED AND BURLAPPED MATERIAL SHALL COMPLY WITH THE FOLLOWING GUIDELINES:
- 14.1. TREES DESIGNATED B&B SHALL BE PROPERLY DUG WITH FIRM, NATURAL BALLS OF SOIL RETAINING AS MANY FIBROUS ROOTS AS POSSIBLE, IN SIZES AND SHAPES AS SPECIFIED IN THE AMERICAN STANDARD FOR NURSERY STOCK ANSI Z60.1.
- 14.2. ROOT BALLS SHALL BE FIRMLY WRAPPED WITH NONSYNTHETIC, ROTTABLE BURLAP AND SECURED WITH NAILS AND HEAVY, NONSYNTHETIC TWINE.
- 14.3. ROOT COLLAR SHALL BE APPARENT AT SURFACE OF BALL, OR THE CONTRACTOR WILL BE RESPONSIBLE FOR REMOVING EXCESS SOIL FROM THE TOP OF THE ROOTBALL.
- 14.4. REMOVE ALL BURLAP, LACING, AND WIRE BASKET FROM AT LEAST THE TOP 1/2 OF THE ROOTBALL AND DISCARD FROM PLANTING HOLE.
- 14.5. DO NOT MANEUVER BY TRUNK. HANDLE BY ROOT BALL ONLY.
15. CONTAINERIZED PLANTS SHALL COMPLY WITH THE FOLLOWING GUIDELINES:
- 15.1. MATERIAL SHALL HAVE FIRM, NATURAL BALLS OF SOIL RETAINING AS MANY FIBROUS ROOTS AS POSSIBLE, IN SIZES AND SHAPES AS SPECIFIED IN THE AMERICAN STANDARD FOR NURSERY STOCK ANSI Z60.1.
- 15.2. ROOT COLLAR SHALL BE APPARENT AT SURFACE OF BALL, OR THE CONTRACTOR WILL BE RESPONSIBLE FOR REMOVING EXCESS SOIL FROM THE TOP OF THE ROOTBALL.
- 15.3. REMOVE CONTAINER PRIOR TO PLANTING.
16. TREES TO BE STAKED WILL BE DESIGNATED BY THE LANDSCAPE ARCHITECT. TREE STAKING FOR CANOPY AND LARGE EVERGREEN TREES SHALL NOT EXCEED 90 DAYS.
17. PLANT BED PREPARATION:
- 17.1. ALL PLANT BEDS ARE TO RECEIVE A MINIMUM OF 4" OF APPROVED TOPSOIL TILLED IN TO A DEPTH OF 8" TO ENSURE INTEGRATION WITH EXISTING SOIL.
- 17.2. APPROVED TOPSOIL IS TO BE PREFERABLY FROM ON-SITE STOCKPILE FROM STRIPPING OPERATIONS - SEE EROSION AND SEDIMENT CONTROL PLANS.
- 17.3. IF ON-SITE TOPSOIL IS NOT AVAILABLE, CONTRACTOR SHALL PROVIDE TO SITE ACCORDINGLY.
18. ALL MULCH TO BE CERTIFIED TO BE FREE OF WEEDS, NON-NATIVE INVASIVE SPECIES AND THEIR LARVAE. MULCH SAMPLE SUBMITTAL SHALL BE PROVIDED TO LANDSCAPE ARCHITECT BEFORE SITE DELIVERY.

SEEDING/SODDING NOTES

1. ROUGH GRADING TO BE COMPLETED PRIOR TO THE START OF PLANT INSTALLATION. SUBSTANTIAL COMPLETION SIGN-OFF BY LANDSCAPE ARCHITECT CONTRACTOR TO ENSURE NO CHANNELIZED FLOWS AROUND THE SITE.
2. ALL SEEDED/SODDED AREAS SHALL BE FINISHED GRADE AT THE THICKNESS OF THE SOD.
3. NO SEEDED/SODDED AREAS SHALL BE SODDED UNTIL ALL OTHER CONSTRUCTION ACTIVITIES, INCLUDING PLANTING AND MULCHING HAVE OCCURRED AND LANDSCAPE ARCHITECT HAVE REVIEWED THE FINAL GRADING.
4. SOD AREAS WILL BE ACCEPTED WHEN IN COMPLIANCE WITH ALL THE FOLLOWING CONDITIONS:
- 4.1. ROOTS ARE THOROUGHLY KNT TO THE SOIL.
- 4.2. ABSENCE OF VISIBLE JOINTS
- 4.3. ALL AREAS SHOW A UNIFORM STAND OF SPECIFIED GRASS IN HEALTHY CONDITION
- 4.4. AT LEAST 30 DAYS HAVE ELAPSED SINCE THE COMPLETION OF WORK UNDER THIS SECTION.
5. QUALITY GUARANTEE:
- 5.1. SOD SHALL BE UNIFORM IN COLOR, LEAF TEXTURE, LEAF AND ROOD DENSITY, AND FREE FROM WEED, DISEASES, AND OTHER VISIBLE IMPERFECTIONS AT TIME OF FINAL ACCEPTANCE. GUARANTEE DOES NOT COVER DAMAGE AS A RESULT OF FERTILIZERS, PESTICIDES, OR OTHER APPLICATIONS NOT SUPERVISED BY THE CONTRACTOR OR AS A RESULT OF ACTS OF GOD OR VANDALISM.
- 5.2. SEED SHALL BE UNIFORM IN COLOR, LEAF TEXTURE, LEAF AND ROOD DENSITY, AND FREE FROM WEED, DISEASES, AND OTHER VISIBLE IMPERFECTIONS AT TIME OF FINAL ACCEPTANCE. GUARANTEE DOES NOT COVER DAMAGE AS A RESULT OF FERTILIZERS, PESTICIDES, OR OTHER APPLICATIONS NOT SUPERVISED BY THE CONTRACTOR OR AS A RESULT OF ACTS OF GOD OR VANDALISM.
6. CONTRACTOR SHALL BE RESPONSIBLE FOR ENSURING THAT THE SEED/SOD IS PROPERLY IRRIGATED DURING THE GROW-IN PERIOD AND SHALL BE RESPONSIBLE IF THE SOD SUFFERS IRREPARABLE HARM.
7. SEED/SOD IS SUBJECT TO INSPECTION AND ACCEPTANCE. LANDSCAPE ARCHITECT AND/OR CLIENT RESERVES THE RIGHT TO REJECT AT ANY TIME OR PLACE PRIOR TO ACCEPTANCE, ANY WORK AND SOD WHICH IN THE LANDSCAPE ARCHITECTS OPINION FAILS TO MEET THESE SPECIFICATIONS REQUIREMENTS.
8. SOD STANDARDS:
- 8.1. GENERAL: HEALTHY, THICK TURF HAVING UNDERGONE A PROGRAM OF REGULAR FERTILIZATION, MOWING AND WEED CONTROL; FREE OF OBJECTABLE WEEDS; UNIFORM IN GREEN COLOR, LEAF TEXTURE AND DENSITY; HEALTHY, VIGOROUS ROOT SYSTEM; INSPECTED AND FOUND FREE OF DISEASE, NEMATODES, PEST AND PEST LARVAE BY THE ENTOMOLOGIST OF THE STATE DEPARTMENT OF AGRICULTURE.
- 8.2. EACH PIECE OF SOD: SANDY-LOAM SOIL BASE THAT WILL NOT BREAK, CRUMBLE OR TEAR DURING SOD INSTALLATION.
- 8.3. THICKNESS: MINIMUM 3/4" THICK, EXCLUDING THE TOP GROWTH THATCH.
- 8.4. THATCH: NOT TO EXCEED 1/2" UNCOMPRESSED.
- 8.5. SIZE: CUT IN STRIPS 18" WIDE NO MORE THAN 24 HOURS PRIOR TO DELIVERY.
9. SOD DELIVERY, STORAGE AND HANDLING GUIDELINES ARE AS FOLLOWS:
- 9.1. SOD SHALL BE DELIVERED ON PALLETS PROPERLY LOADED ON VEHICLES AND WITH ROOT SYSTEM PROTECTED FROM EXPOSURE TO SUN, WIND, AND HEAT IN ACCORDANCE WITH STANDARD PRACTICE AND LABELED WITH BOTANICAL AND COMMON NAME OF EACH GRASS SPECIES IN ACCORDANCE WITH FEDERAL SEED ACT. SOD THAT HAS BEEN DAMAGED BY POOR HANDLING OR IMPROPER STORAGE IS SUBJECT TO REJECTION BY THE LANDSCAPE ARCHITECT OR OWNER.
- 9.1.1. PROTECT FROM DEHYDRATION, CONTAMINATION, FREEZING AND HEATING AT ALL TIMES. KEEP STORED SOD MOIST AND UNDER SHADE OR COVERED WITH MOISTENED BURLAP.
- 9.1.2. DO NOT DROP SOD ROLLS FROM CARTS, TRUCKS OR PALLETS.
- 9.1.3. DO NOT DELIVER MORE SOD THAN CAN BE INSTALLED WITHIN 36 HOURS.
- 9.1.4. DO NOT STACK SOD MORE THAN 2 FEET DEEP.

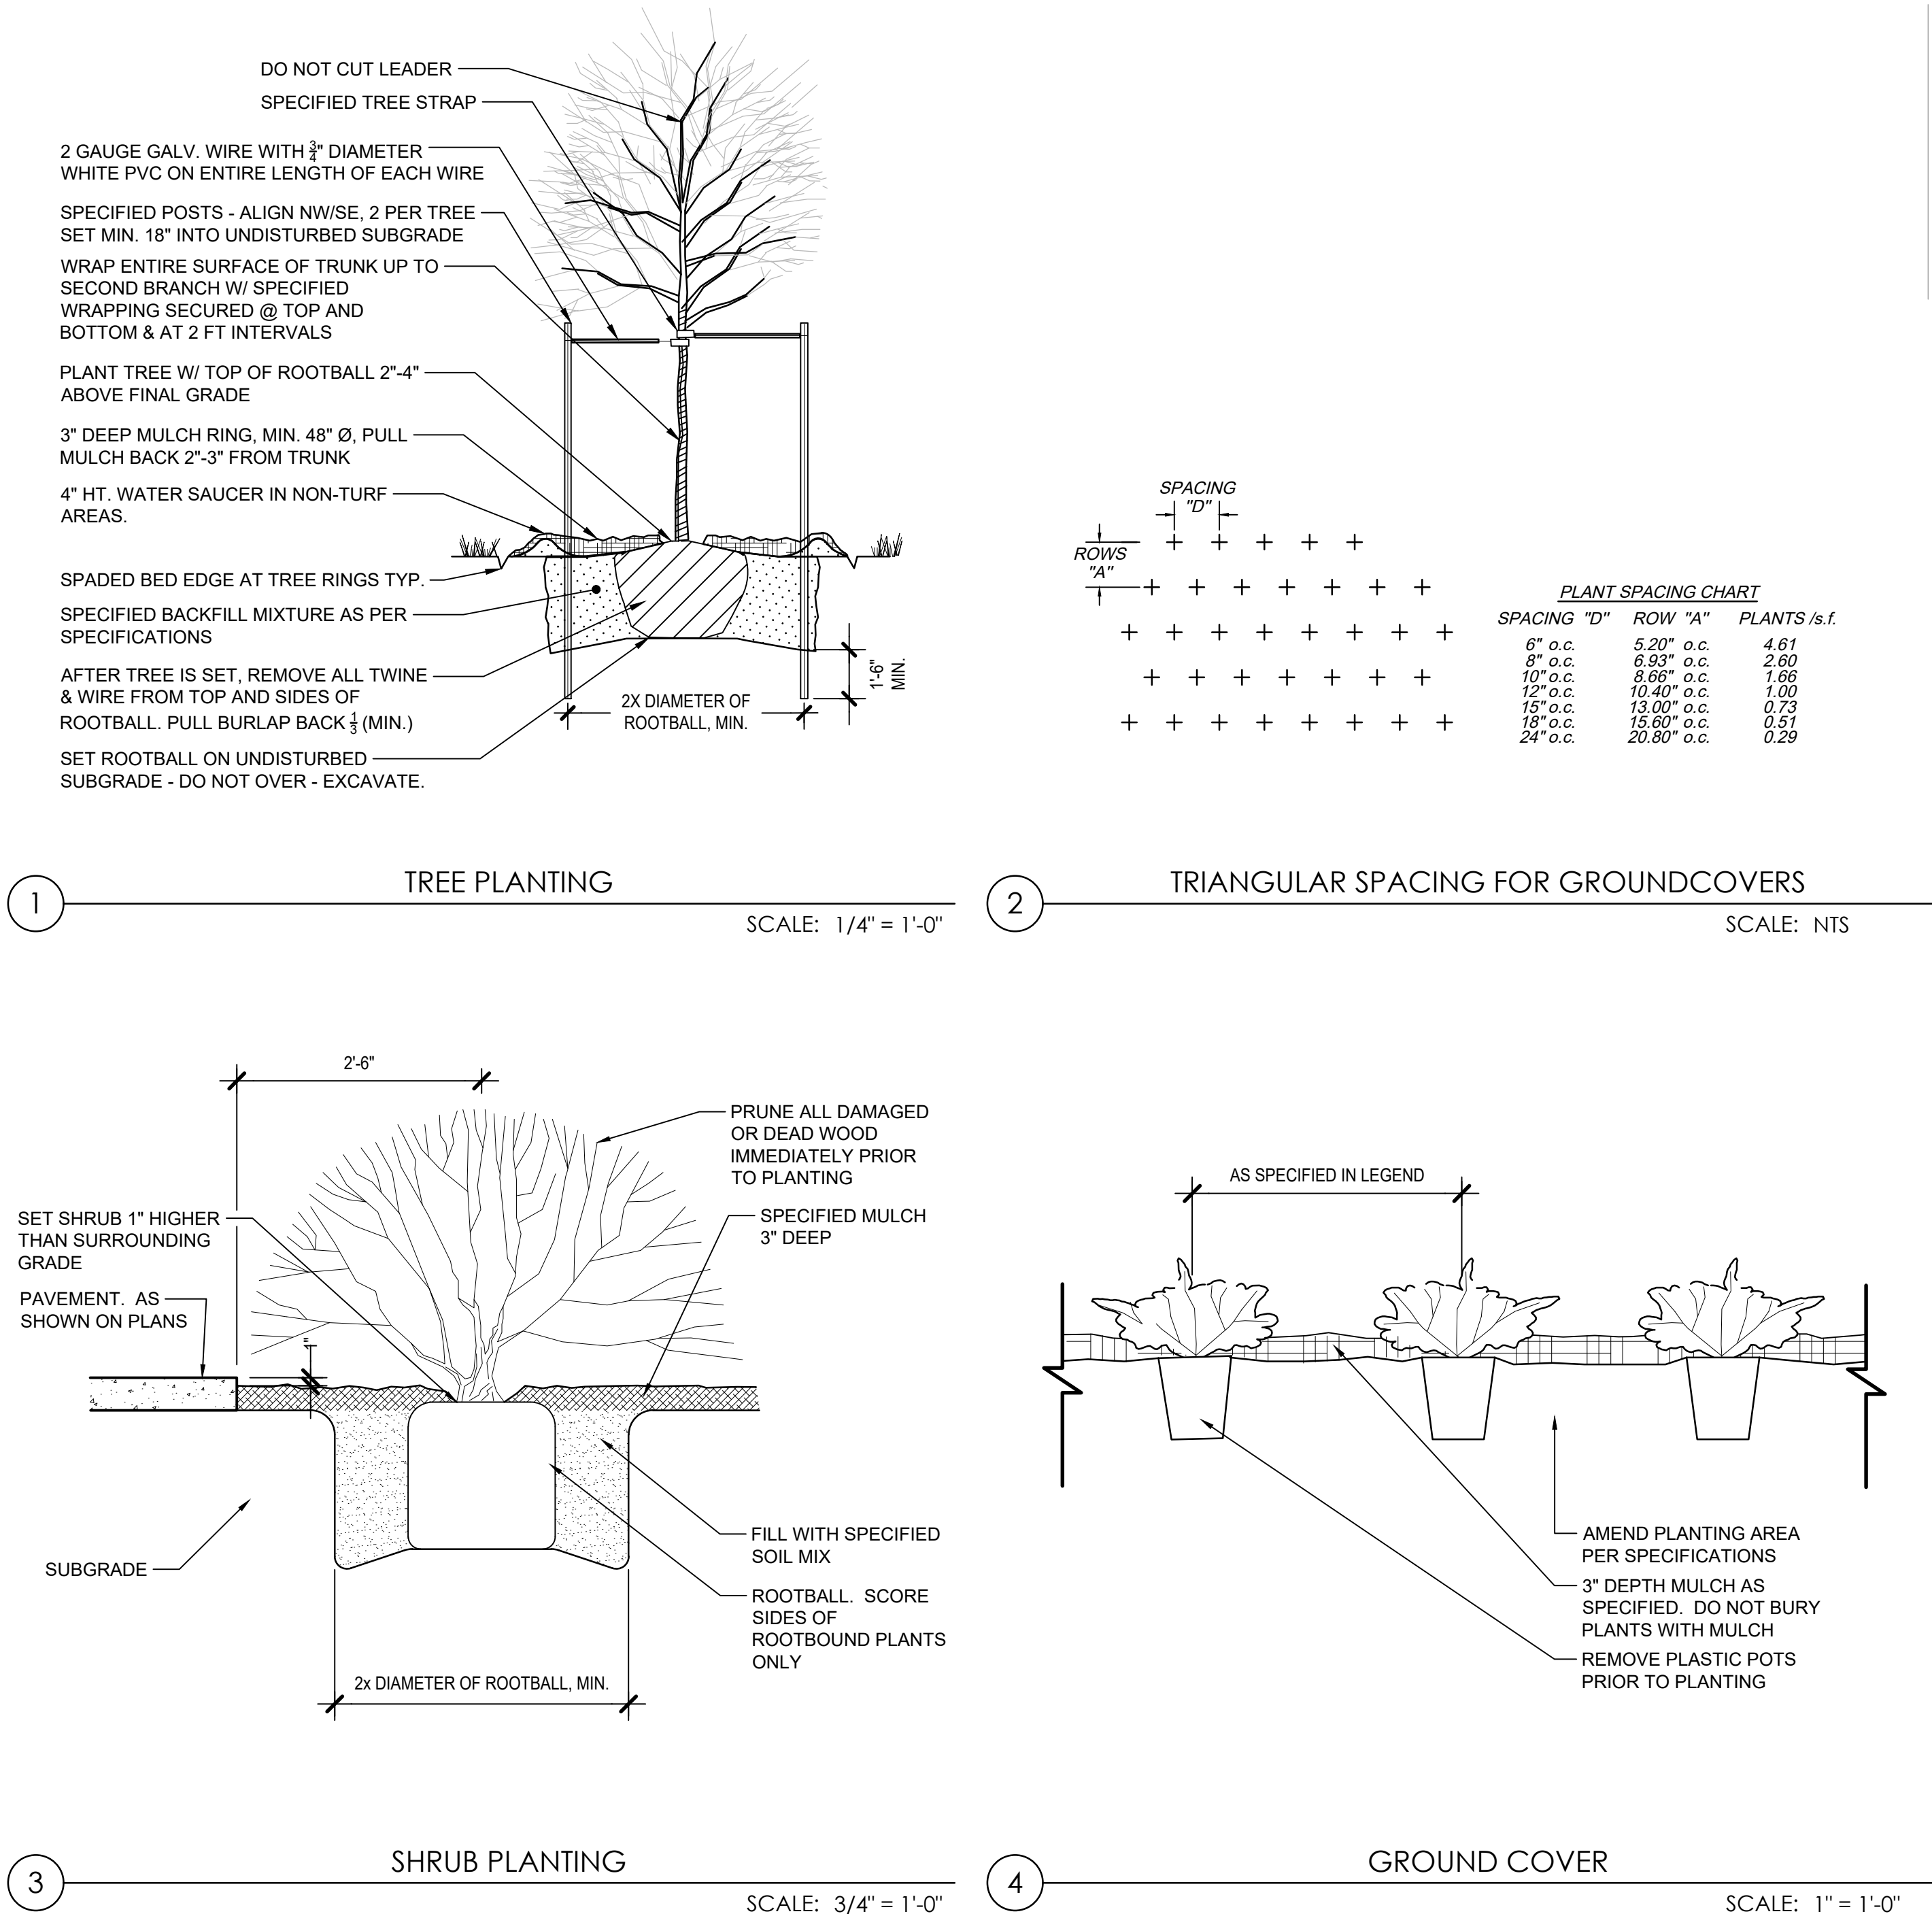

PLANT SCHEDULE								
TREES	QTY	BOTANICAL NAME	COMMON NAME	HEIGHT	CALIPER	B&B OR CONT.		REMARKS
AL	4	Acer saccharum 'Legacy'	Legacy Sugar Maple	10'-12'	3"-3 1/2"	B&B		Strong, Central Leader Buffer & Canopy Tree
CC	2	Carpinus caroliniana	American Hornbeam	8'-10'	2"	B & B		Strong central leader Parking Lot
IG	11	Ilex opaca 'Greenleaf'	Greenleaf American Holly	6'-7'	2 1/2"	B & B		Buffer Replacement Tree
MA	22	Metasequoia glyptostroboides 'Arrowhead'	Arrowhead Dawn Redwood	6'-7'	1 1/2"-2"	B & B		Buffer Replacement Tree
NS	10	Nyssa sylvatica	Sour Gum	10'-12'	3"	B & B		Strong central leader Buffer & Understory Tree
NY	11	Nyssa sylvatica 'Wildfire'	Black Gum	10'-12'	3"-3 1/2"	CONTAINER		Strong, Central Leader Street Tree
QL	4	Quercus lyrata	Overcup Oak	10'-12'	3"	B & B		Strong central leader Parking Lot
SHRUBS	QTY	BOTANICAL NAME	COMMON NAME	HEIGHT	SIZE			
BG	21	Buxus microphylla 'Green Pillow'	Green Pillow Littleleaf Boxwood	12"	2'			
CSA	6	Camellia sasanqua 'Shishi Gashira'	Shishi Gashira Camellia	Container	36" HT			Full, Dense
HP	22	Hydrangea paniculata 'Fire & Ice'	Panicle Hydrangea	6" MIN.				
IS	45	Ilex glabra 'Shamrock'	Shamrock Inkberry Holly	18"	18"			
GROUND COVERS	QTY	BOTANICAL NAME	COMMON NAME	HEIGHT	SPREAD	CONT. SIZE	SPACING	REMARKS
AG	545	Acorus gramineus 'Ogon'	Golden Variegated Sweetflag	4"pot	8"		12" o.c.	
CD	339	Carex divulsa	Berkeley Sedge	12"	12"	1 GAL.	18" o.c.	
CE2	4,812 sf	Cynodon dactylon x transvaalensis 'DT-1' TM	TifTuf Bermuda Grass	---		Seed		
MCA	37	Muhlenbergia capillaris	Pink Muhly	1 gal			30" o.c.	



Outdoor Lighting

Shoebox “S”
Pedestrian LED



The energy-efficient Shoebox “S” Pedestrian LED combines a decorative, contemporary style with versatility and ample lighting effect that is perfect for streets, parking lots, commercial buildings and residential communities. The Shoebox “S” Pedestrian LED provides excellent color rendition along with a controlled light pattern that reduces glare and keeps the light directed only where you want it.

LED (Light Emitting Diode)	50 watts
Mounting heights	12', 13', 16'
Color	Black
Poles	Smooth round concrete Fluted concrete Fiberglass Decorative aluminum
Applications	Neighborhoods Parks Shopping centers

For additional information, visit us at
duke-energy.com/OutdoorLighting
or call us toll free at 866.769.6417.




Outdoor Lighting

Shoebox “S” Pedestrian LED

Light source: LED (white)
Wattage: 50
Lumens: 3,730

Light pattern: IESNA Type III (oval)
IESNA Backlight – Uplight – Glare (BUG) Rating: B1-U0-G1

Color temperature: 4,000K

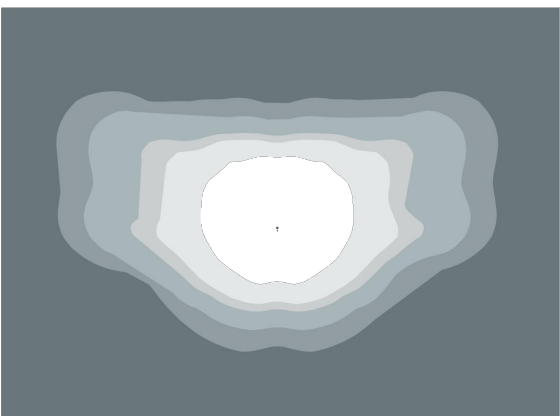

light distribution pattern

Poles available:

Name	Mounting height	Color
Fiberglass	16'	Black
Style V	12', 16'	Black
Style VI	12'	Black
Style VII	13'	Black

Features

Little or no installation cost	Frees up capital for other projects
Design services by lighting professionals included	Meets industry standards and lighting ordinances
Maintenance included	Eliminates high and unexpected repair bills
Electricity included	Less expensive than metered service
Warranty included	Worry-free
One low monthly cost on your electric bill	Convenience and savings for you
Turnkey operation	Provides hassle-free installation and service
Backed by over 40 years of experience	A name you can trust today ... and tomorrow

REVISION


Statistics

Description	Symbol	Avg	Max	Min	Max/Min	Avg/Min
New Parking	✕	1.6 fc	4.3 fc	0.6 fc	7.2:1	2.7:1

Symbol	Label	Quantity	Description	Number Lamps	Lumens Per Lamp	Light Loss Factor
✕	A	3	Existing 50w Shoebox - Type IV - 3000K	16	382	0.85
✕	B	1	Exisiting 150w Roadway - Type III - 4000K	1	19201	0.85
●	C	2	Proposed 50w Shoebox - Type IV - 3000K	16	382	0.85
●	D	3	Proposed 50w Shoebox - Type IV - 3000K	16	382	0.85

LIGHTING DESIGN TOLERANCE

The calculated footcandle light levels on this lighting design are predicted values and are based on specific information that has been supplied to Duke Energy. Any inaccuracies in the supplied information, differences in luminaire installation, lighted area geometry including elevation differences, reflective properties of surrounding surfaces, obstructions (follage or otherwise) in the lighted area, or lighting from sources other than listed in this design may produce different results from the predicted values. Normal tolerances of voltage, lamp output, and ballast and luminaire manufacture will also affect results.

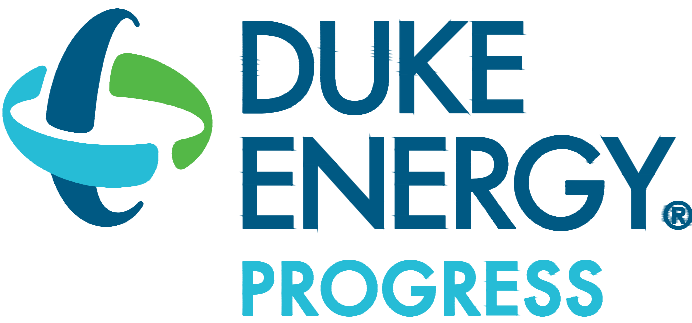

PROPRIETARY & CONFIDENTIAL

This document together with the concepts and designs presented herein, presented as an instrument of service, is the sole property of Duke Energy, and is intended only for the specific purpose and prospective client as stated in the title block of this drawing. Any use, copying, reproduction or disclosure of the drawing, design or any information contained herein by the prospective customer or other entities, including without limitation, architects, engineers, or equipment manufacturers is hereby expressly prohibited and shall not be permitted absent prior written consent from, and payment of compensation to Duke Energy. Duke Energy disclaims any liability or responsibility for any unauthorized use of or reliance on this document.

1007 TANDAL PLACE

Knightdale, NC
SITE LIGHTING PLAN
Designed by DEP LIGHTING SOLUTIONS
Reviewed by N. Johnson Scale 1" = 30'
Date 06/21/2022 Size "Arch D"
Description LED 50w Shoebox
Drawing No. 22-0228A Sht. 1 OF 1

STORM DRAINAGE SCHEDULE

Key	Type of Structure	Inlet Elevation	Invert In	Invert Out	Pipe Out Length	Pipe Out Slope	Pipe Out (in)	Velocity
1	Drop Inlet	287.4		286.4	16.5	0.61%	6	2.2
2	Drop Inlet	287.4	286.3	286.2	39	0.77%	8.04	3.0
3	Drop Inlet	287.3	285.9	285.8	6	3.33%	8.04	6.3
4	Drop Inlet	287.7	285.6	285.5	55	0.73%	8.04	3.0
5	Drop Inlet	287.3		285.8	8	8.75%	6	8.4
6	Drop Inlet	286.7	285.1	285	45	1.33%	8.04	4.0
7	Drop Inlet	287		285	8	7.50%	6	7.8
8	Catch Basin	286.7	284.4	284.3	60	1.83%	8.04	4.7
9	Catch Basin	286.7	283.2	283.1	60	2.17%	8.04	5.1
10	Catch Basin	286.5	281.8	281.7	11.5	7.83%	8.04	9.7
11	Catch Basin	286.7	280.8	280.7				0.0
12	Drop Inlet	287.4		286.4	24	0.83%	6	2.6
13	Drop Inlet	287.3	286.2	286.1	38	0.53%	8.04	2.5
14	Drop Inlet	287.4	285.9	285.8	43	0.70%	8.04	2.9
15	Drop Inlet	287.4	285.5	285.4	35	3.43%	8.04	6.4
16	Drop Inlet	287.2	284.2	284.1	14	7.14%	8.04	9.3
17	Drop Inlet	287.2	283.1	283	22	7.45%	8.04	9.5
18	Catch Basin	286.5	281.36					
19	Catch Basin	286.5	281.3	281.2				
20	Catch Basin	286.8	281.08	280.98				
21	Curb Inlet	280.69		267.13	13	1.00%	18	5.9
22	Flared End Section		267					
23	Flared End Section		285.49	285.39			15	
24	Curb Inlet	285.9		281.3				

OUTLET PROTECTION SCHEDULE

KEY	TYPE	STRUCTURE	INVERT	PIPE SIZE	DISCHARGE	VELOCITY	PAD LENGTH	PAD WIDTH	STONE DIAMETER
D1	STONE DISSIPATOR		267.0	18"	10 CFS	5.9	20	21.5	9"
D2	STONE DISSIPATOR		282.5	15"	8.1 CFS	7.8	12	13.25	6"

DEVELOPMENT INFORMATION

SITE AREA: 1.713 ACRES
TOTAL BUILT-UPON AREA: 57,487 SF/ 1.320 ACRES
IMPERVIOUS PERCENTAGE: 56%


DA#1
TOTAL AREA: 0.046 ACRES
TOTAL IMPERVIOUS AREA: 0.002 ACRES
IMPERVIOUS PERCENTAGE: 4.3%


DA#2
TOTAL AREA: 0.092 ACRES
TOTAL IMPERVIOUS AREA: 0.017 ACRES
IMPERVIOUS PERCENTAGE: 18.5%

DA#3
TOTAL AREA: 0.078 ACRES
TOTAL IMPERVIOUS AREA: 0.002 ACRES
IMPERVIOUS PERCENTAGE: 2.6%

DA#4
TOTAL AREA: 0.075 ACRES
TOTAL IMPERVIOUS AREA: 0.001 ACRES
IMPERVIOUS PERCENTAGE: 1.3%

DA#5
TOTAL AREA: 1.057 ACRES
TOTAL IMPERVIOUS AREA: 0.707 ACRES
IMPERVIOUS PERCENTAGE: 66.9%

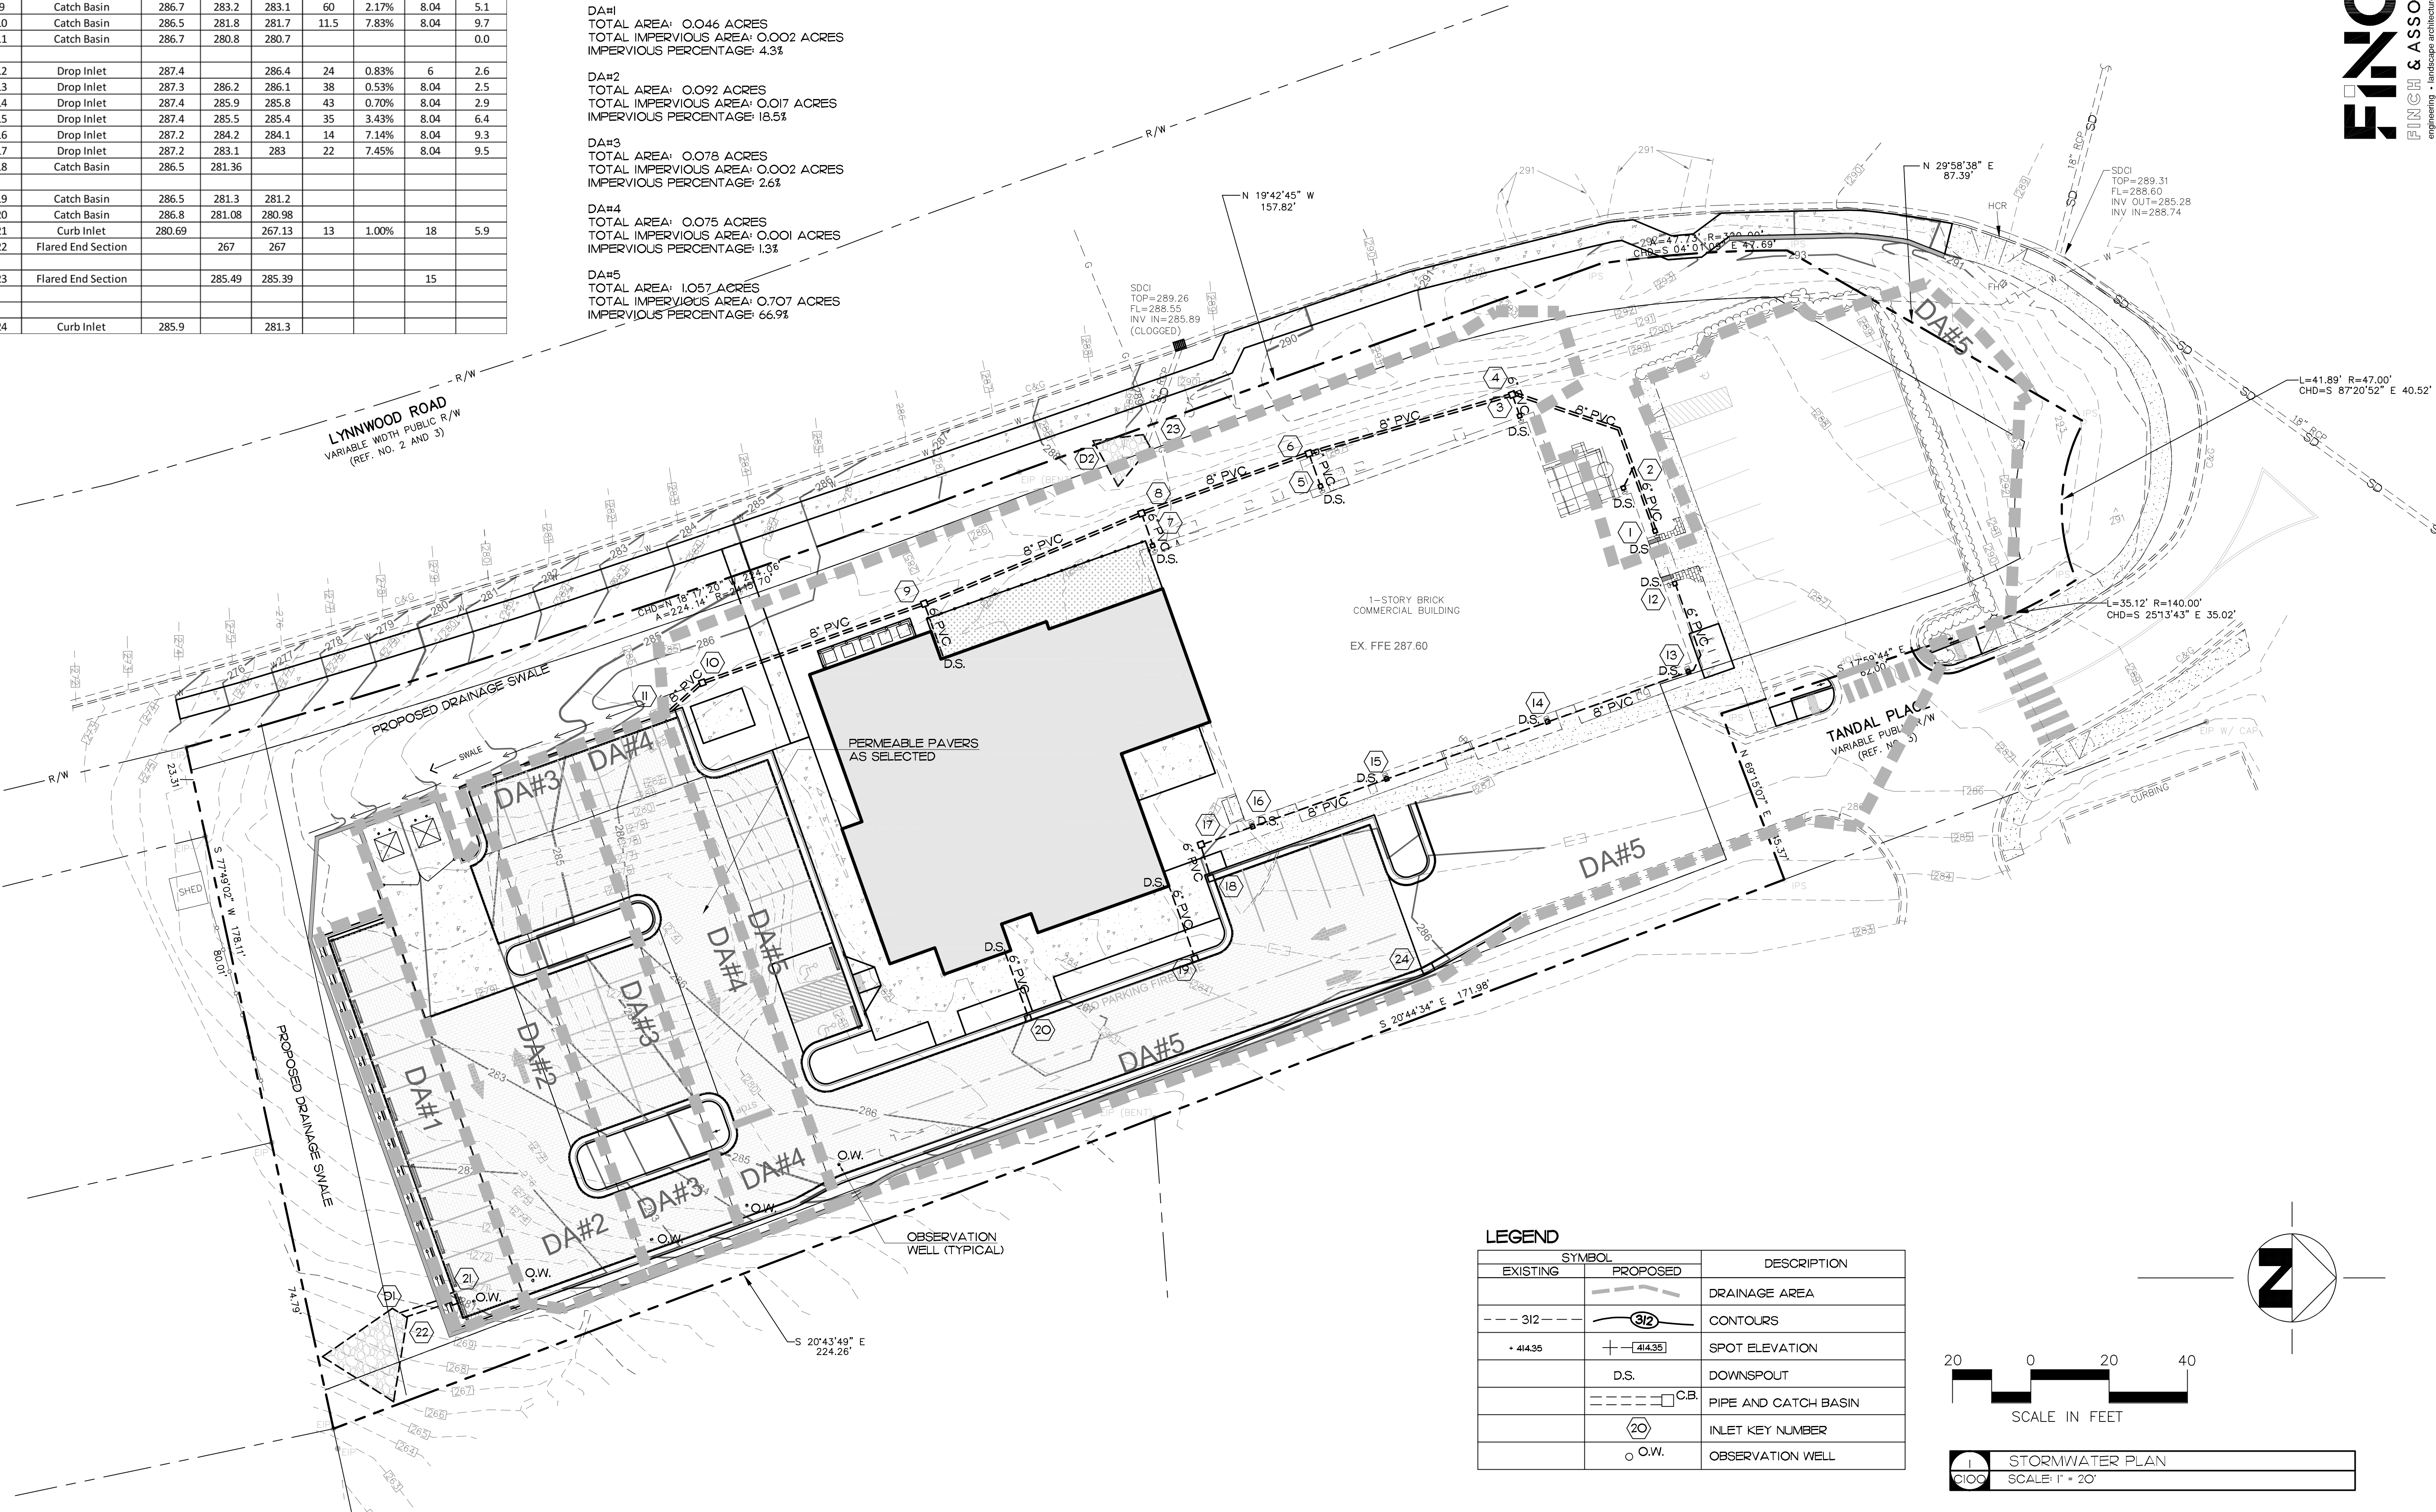

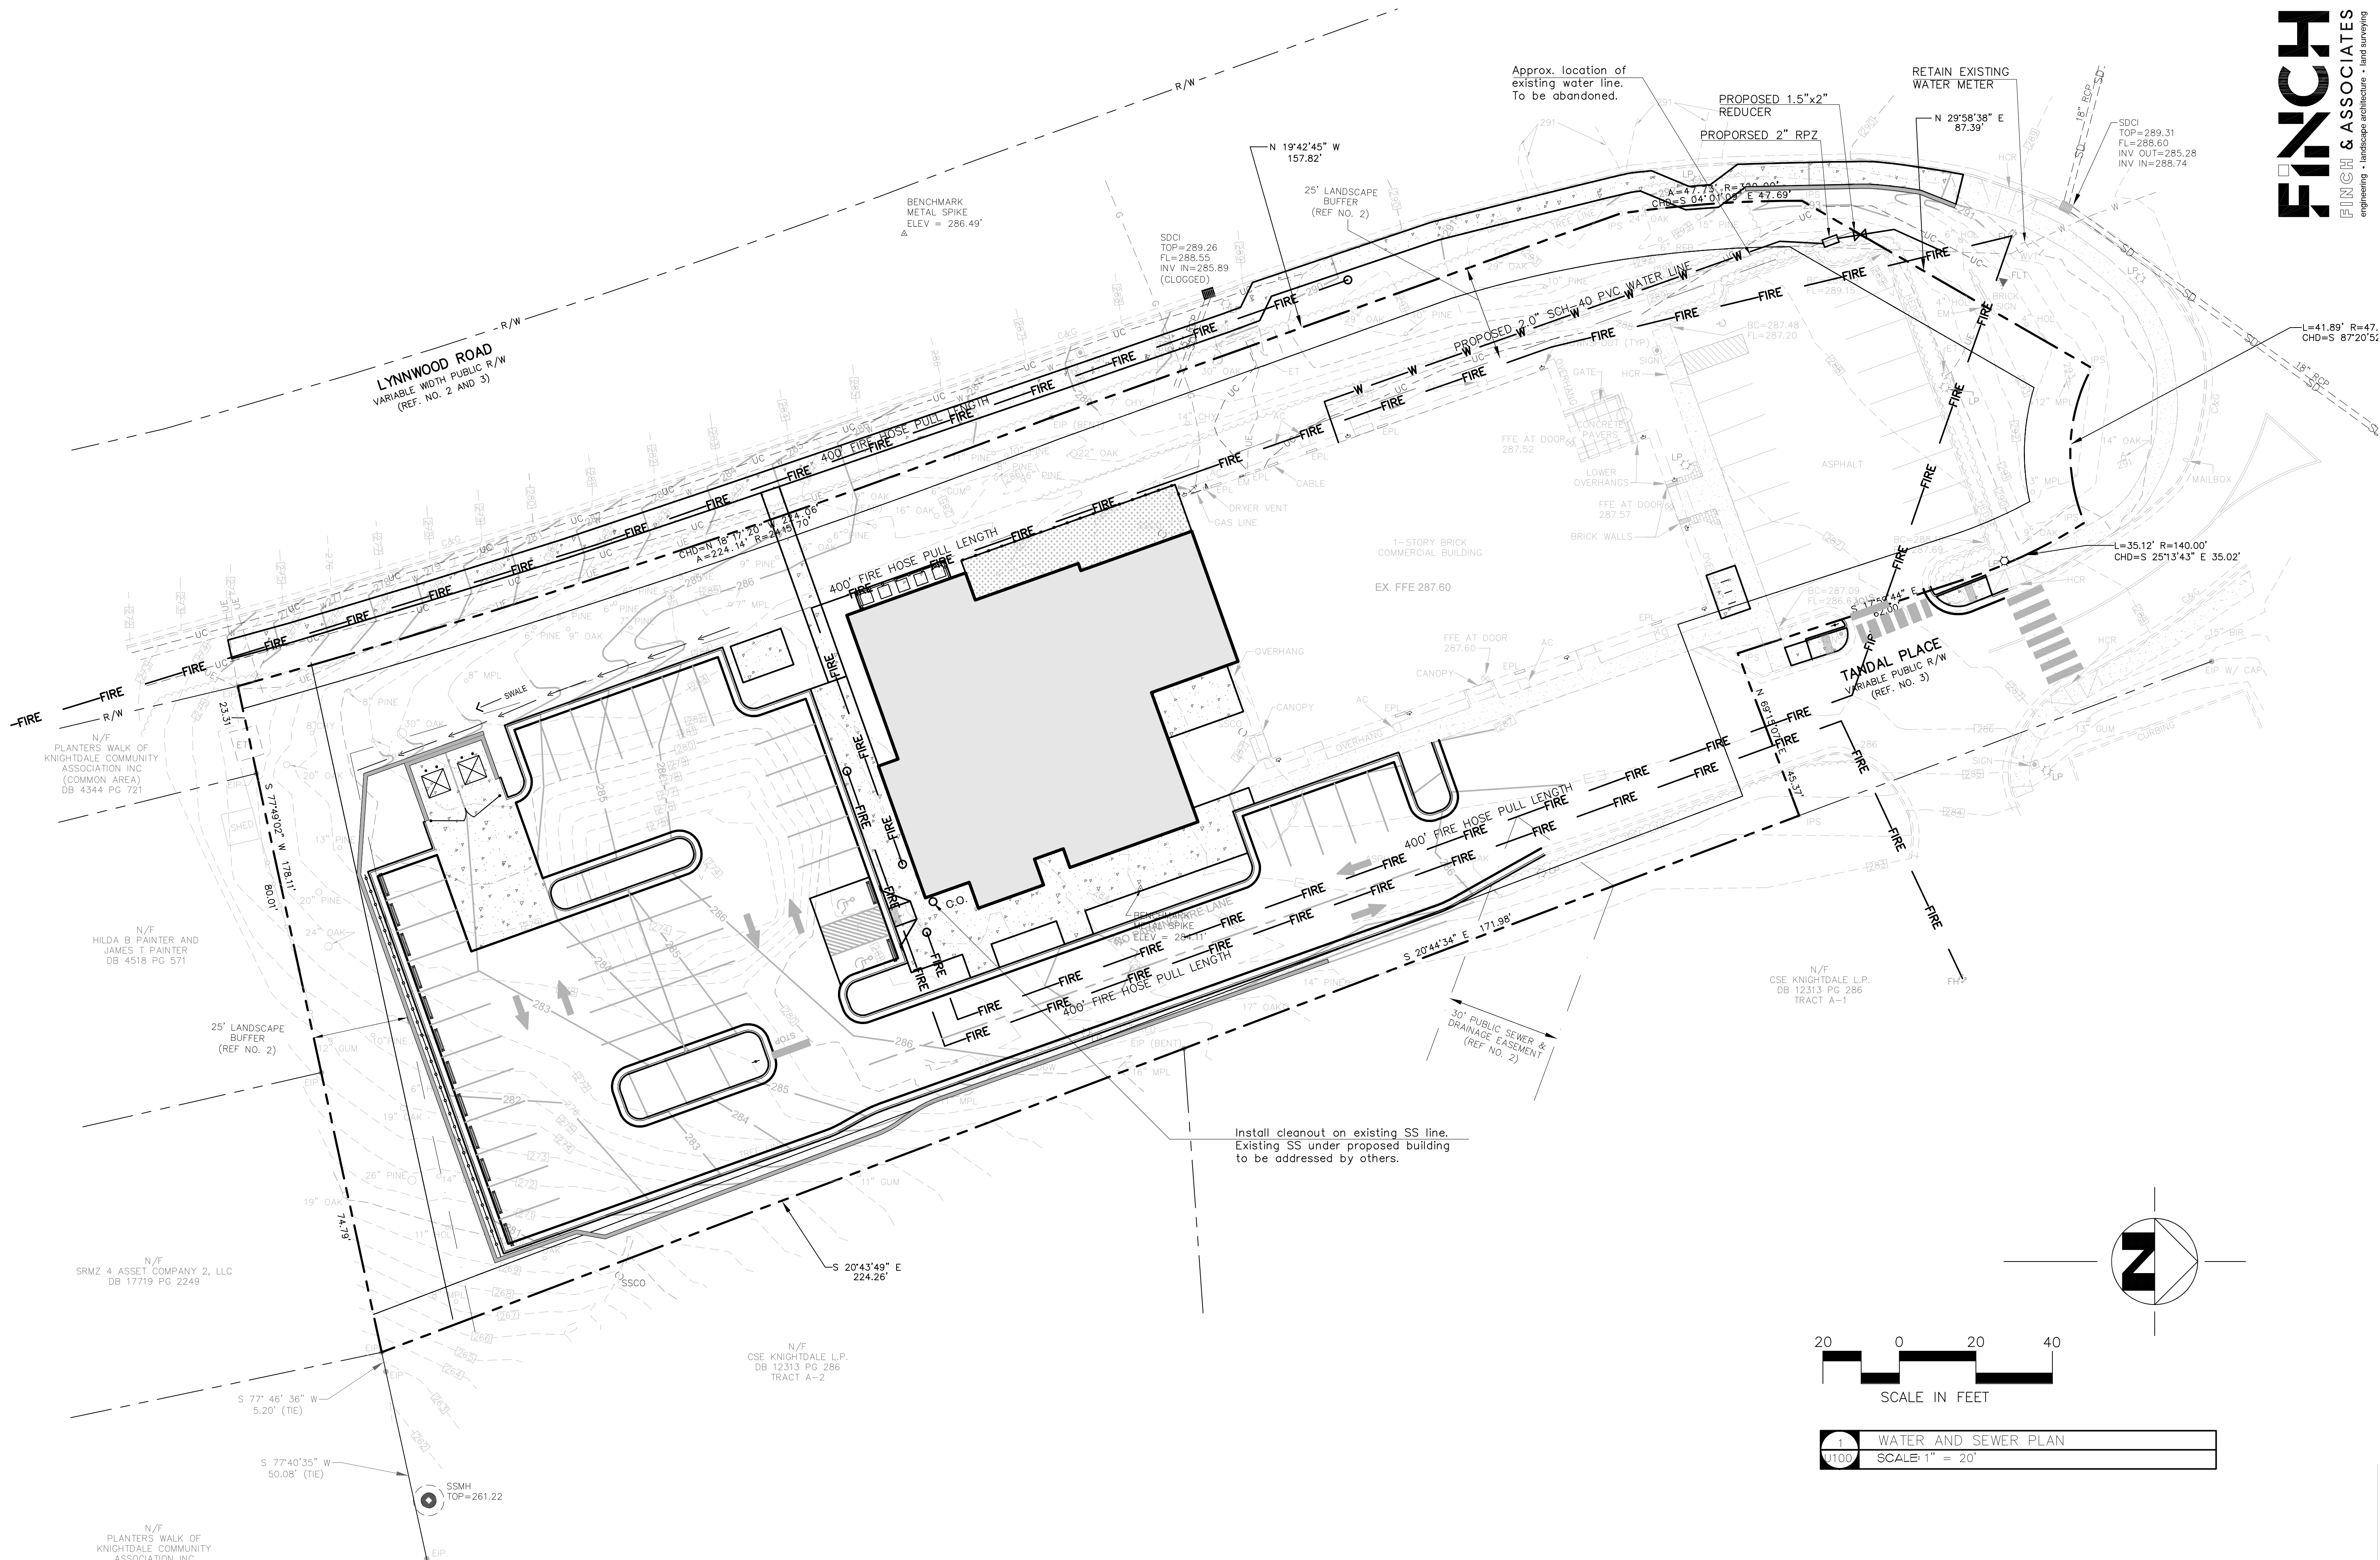

Wake Veterinary Hospital
Rowdy Ridebacks Holdings LLC
1007 Tandal Place, Knightdale, NC

PROJECT NUMBER:
20063

PROJECT PHASE:
MASTER PLAN
SUBMISSION #2


DATE:
04.25.2022

6/27/2022

SHEET TITLE:
WATER AND
SEWER PLAN

SHEET NUMBER:


U100

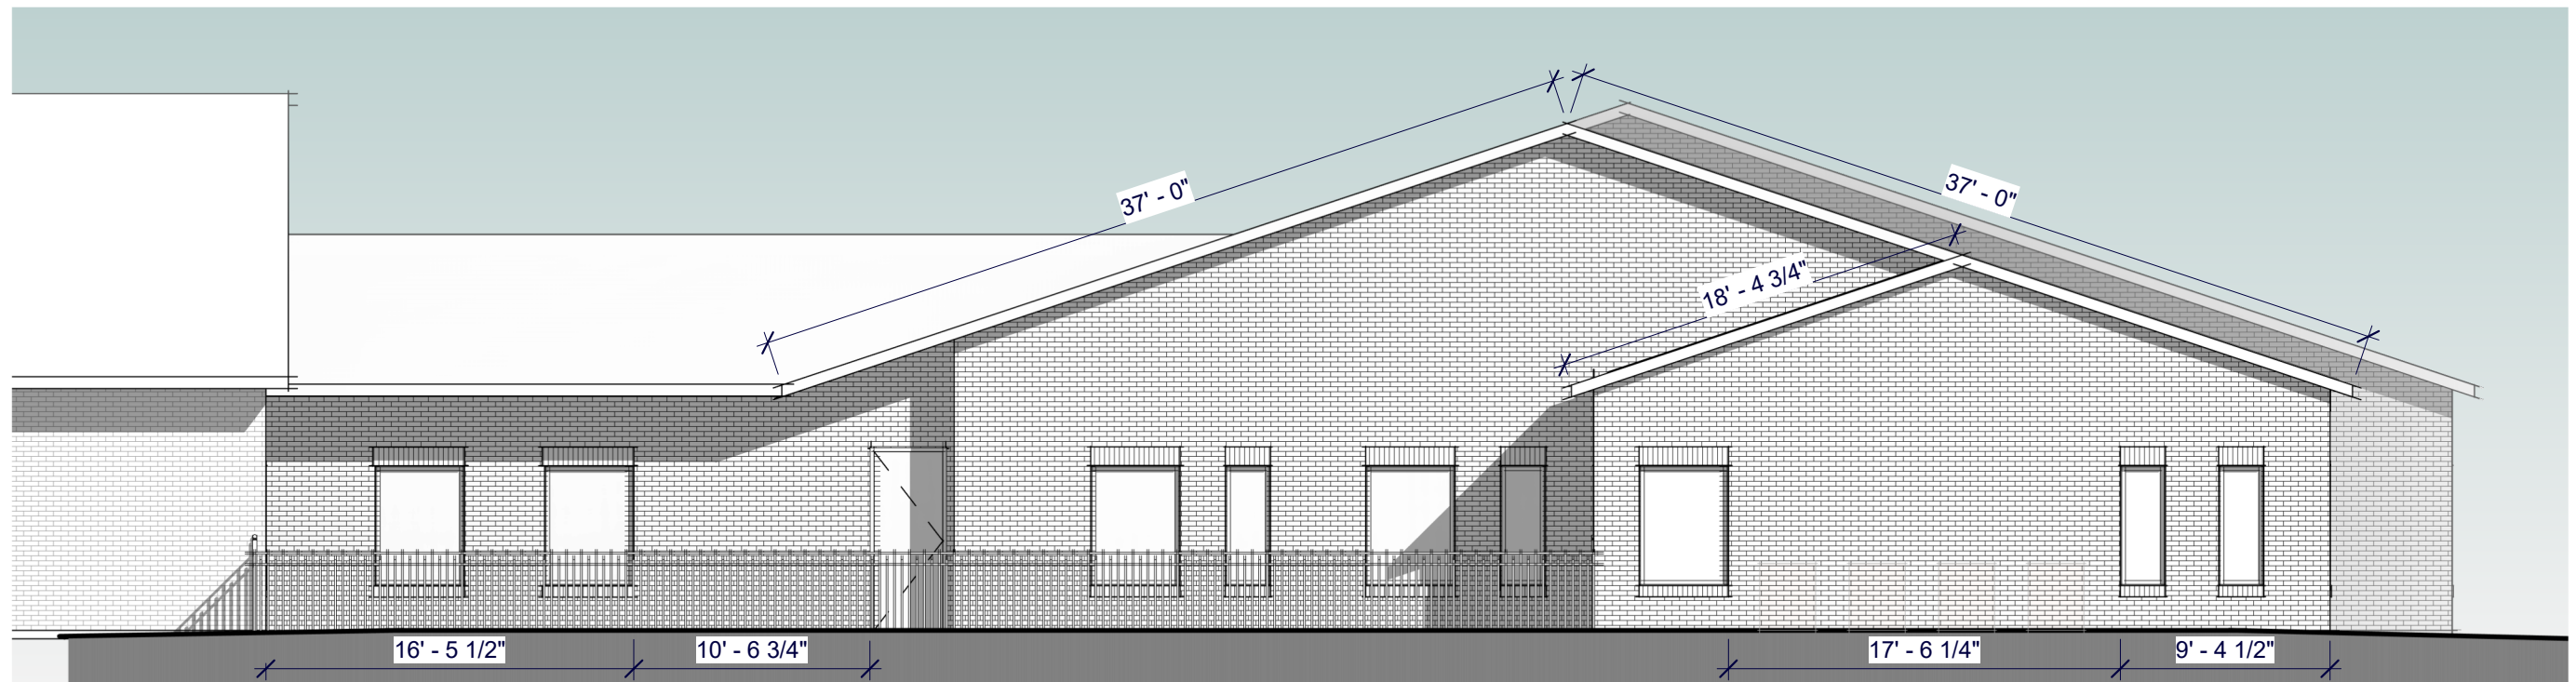

NORTH ELEVATION

2

1/8" = 1'-0"

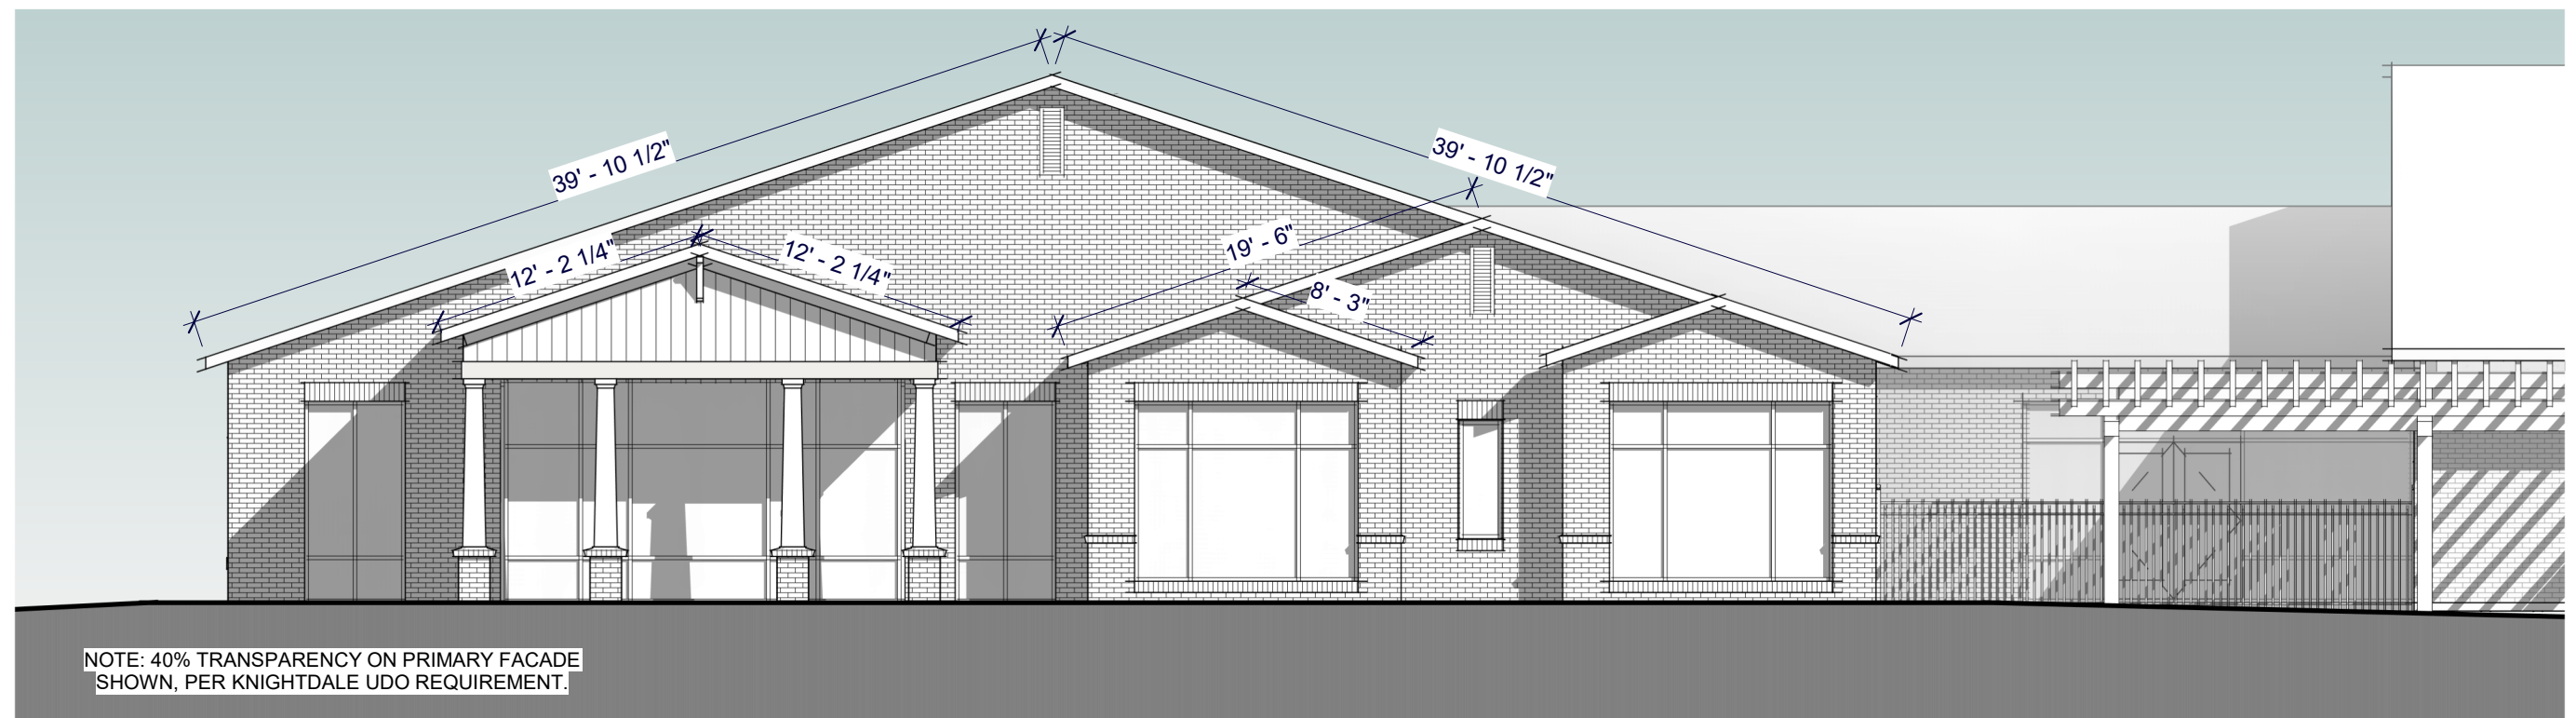

SOUTH ELEVATION

1

1/8" = 1'-0"



WAKE ANIMAL HOSPITAL ADDITION

1007 TANDAL PLACE
KNIGHTDALE, NC 27545


NORTH AND SOUTH ELEVATIONS D

1/8" = 1'-0"


© 2019 Cline Design Associates, PA. This graphic is for illustrative purposes only and is subject to change.

A1.13

020156 | 03.25.2021

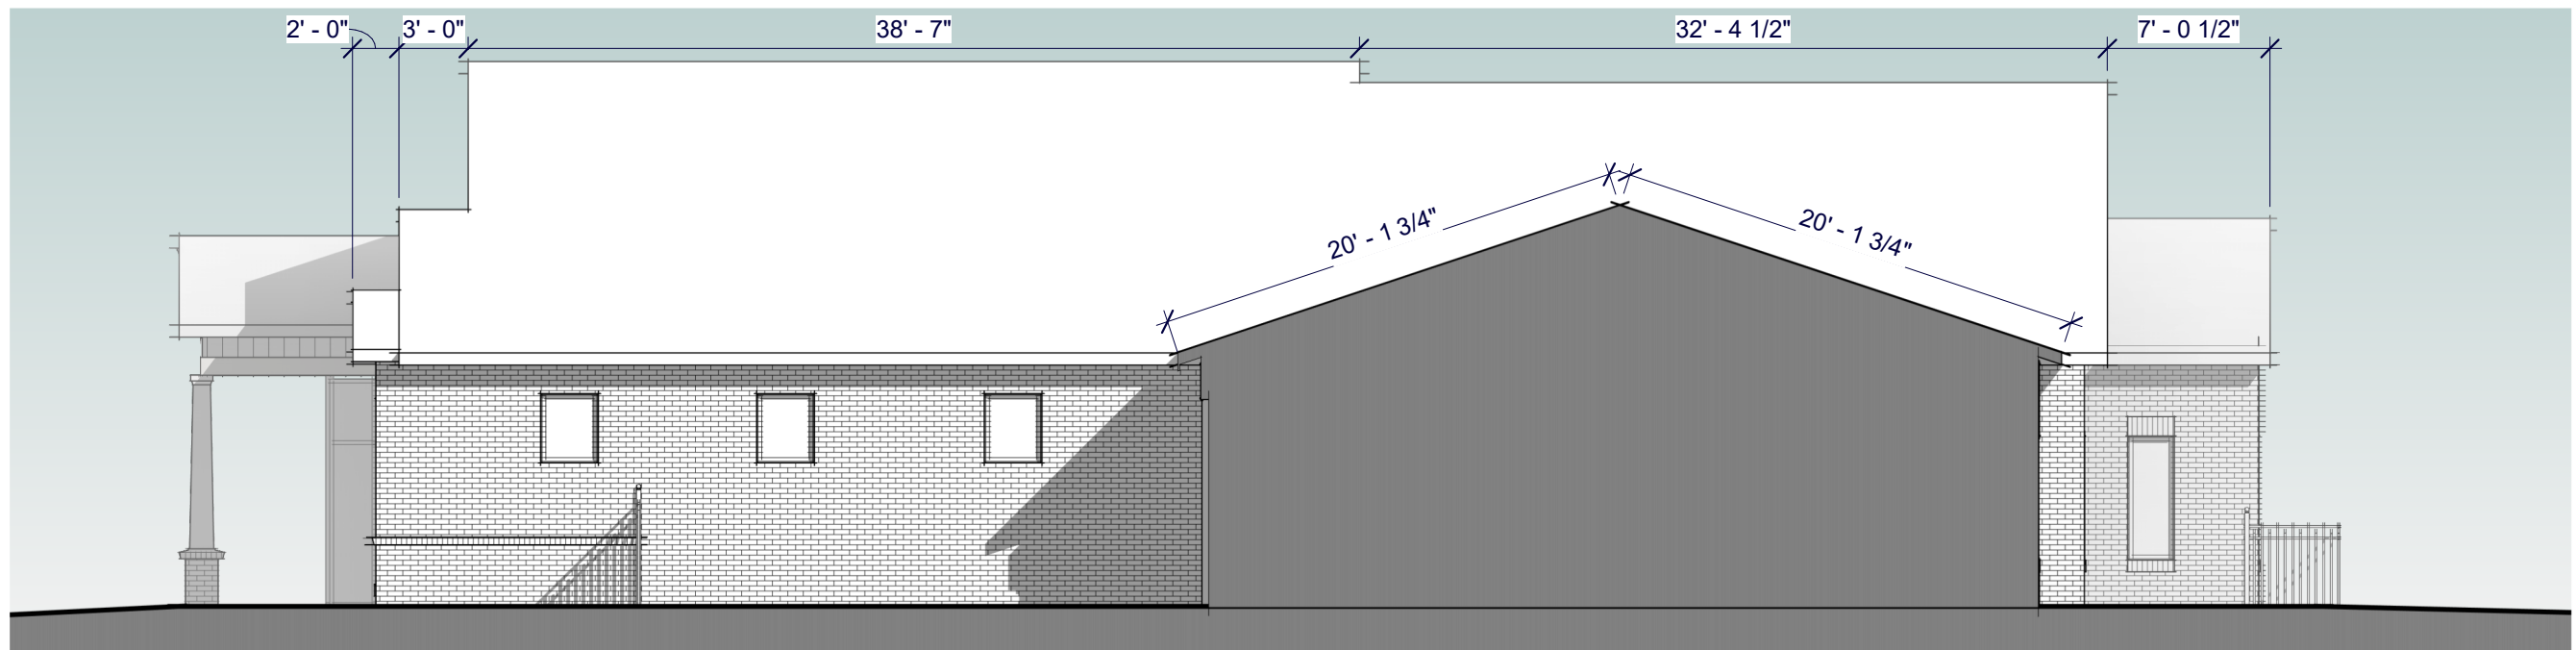


EAST ELEVATION 2
1/8" = 1'-0"

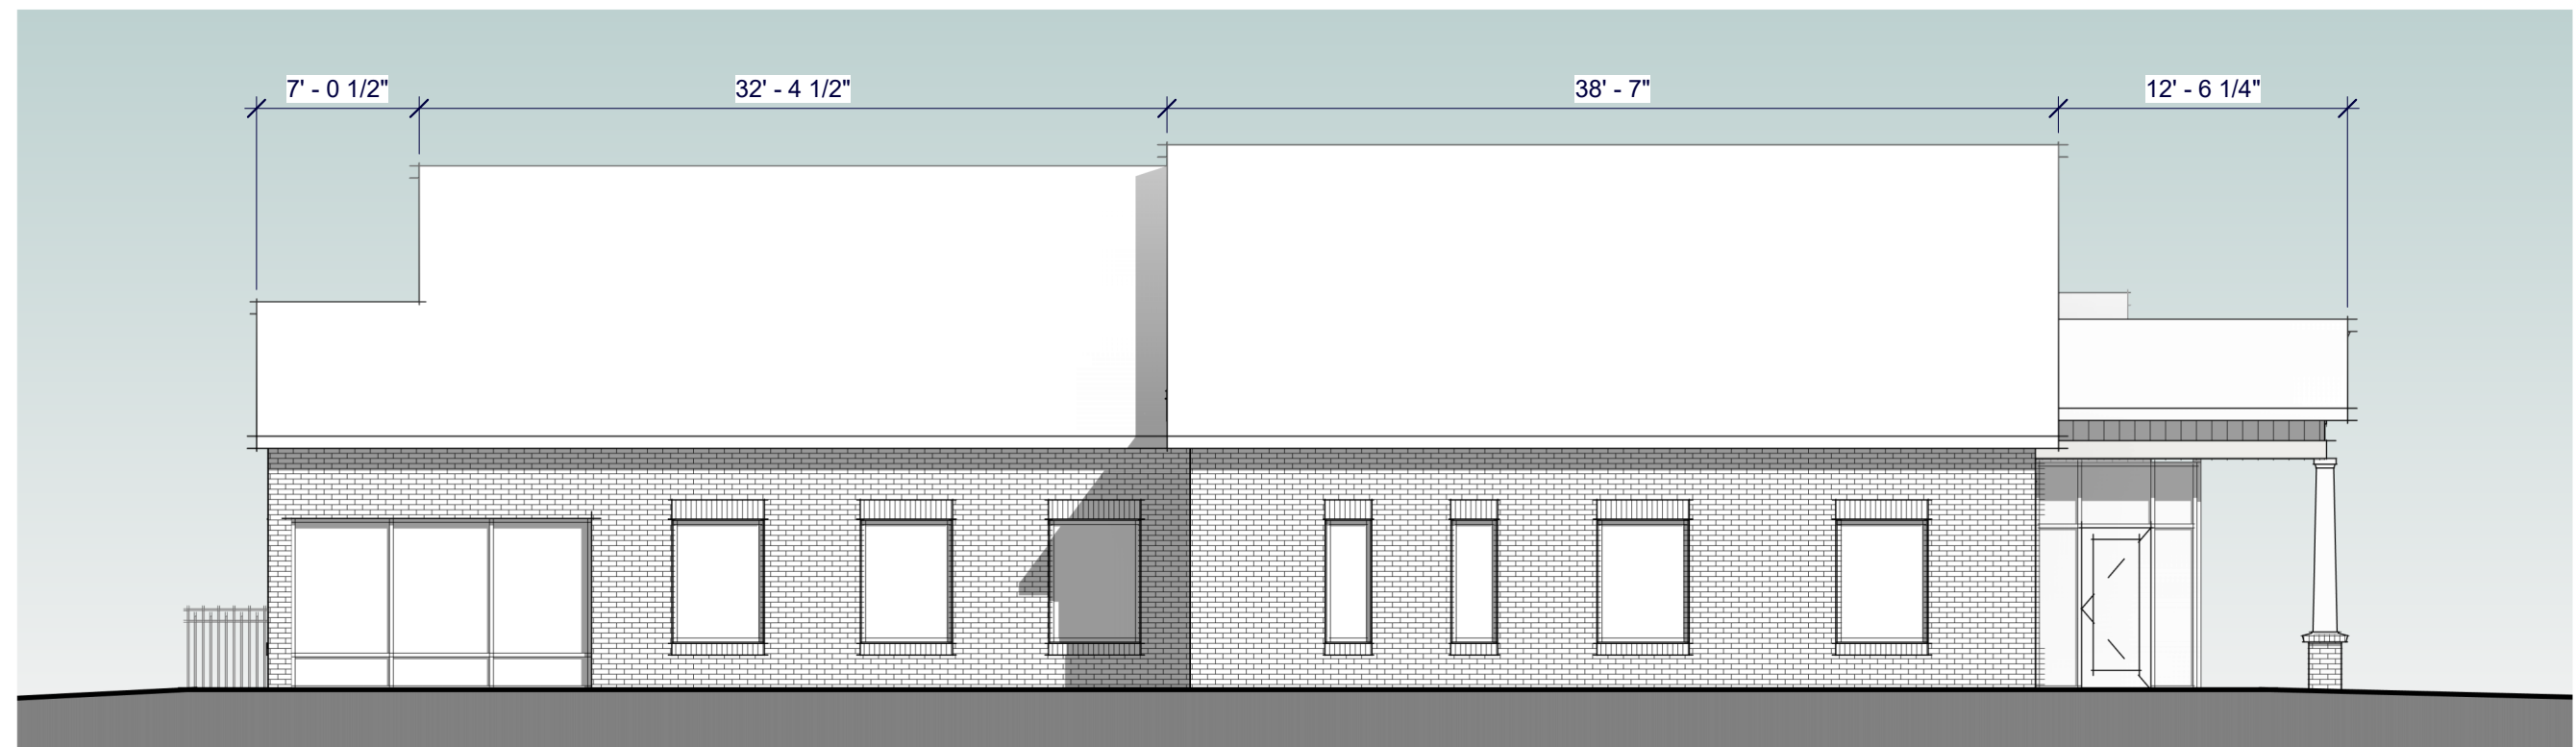


WEST ELEVATION 1
1/8" = 1'-0"

C:\Users\crahn\Documents\20156_Make Animal Hospital_CD_RSD_Rahman2025A.rvt 3/18/2021 1:55:16 PM

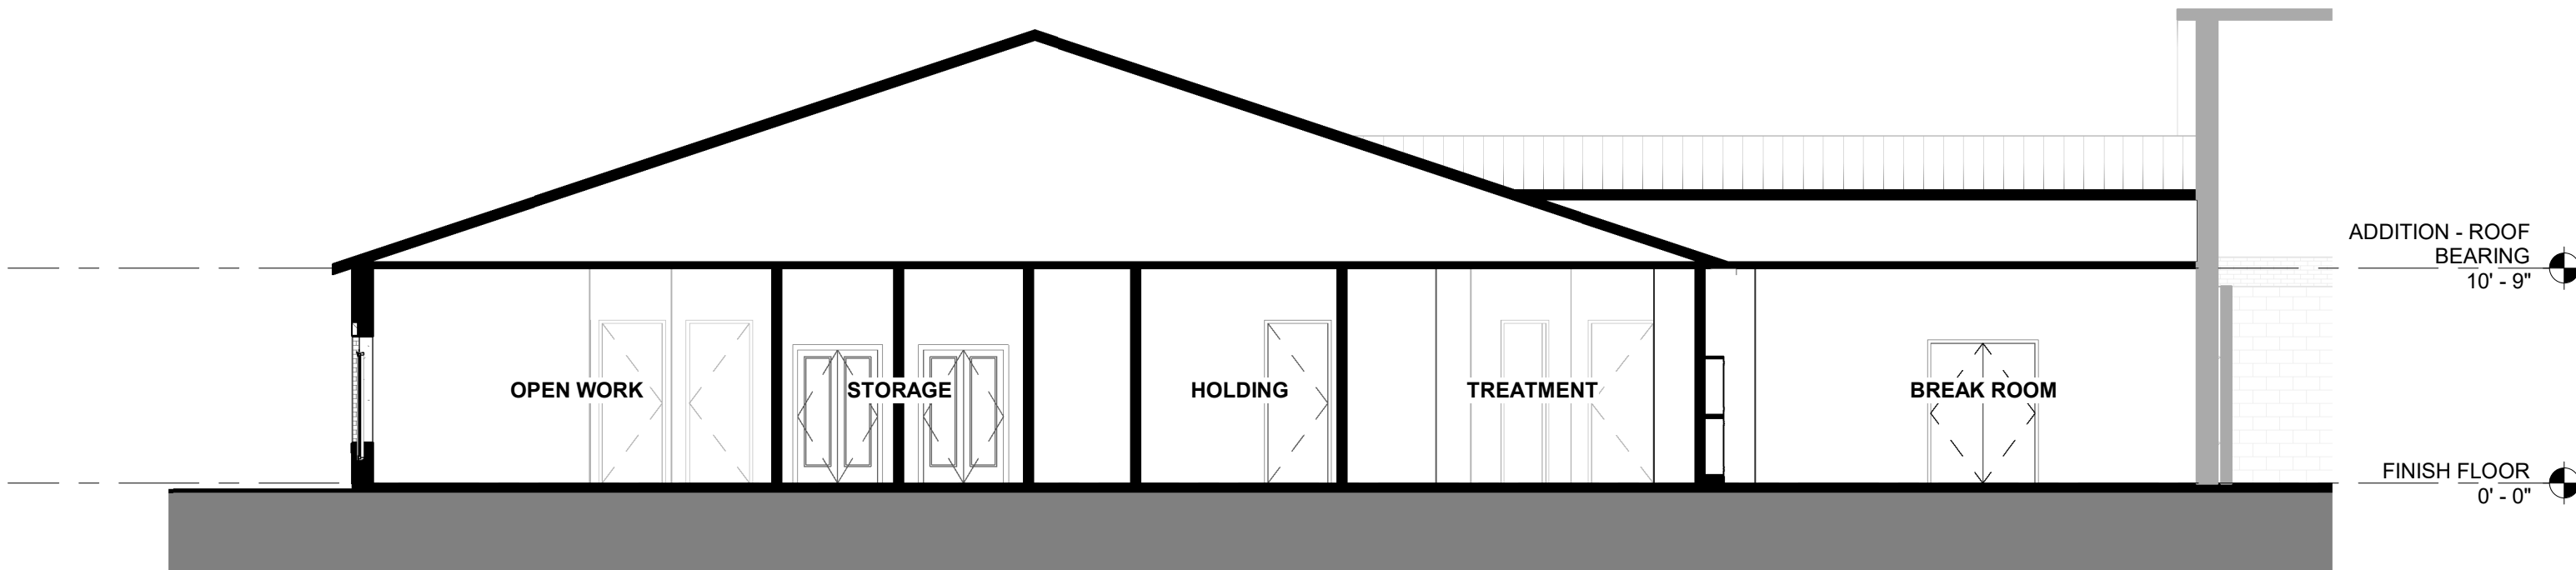

BUILDING SECTION B 2
1/8" = 1'-0"

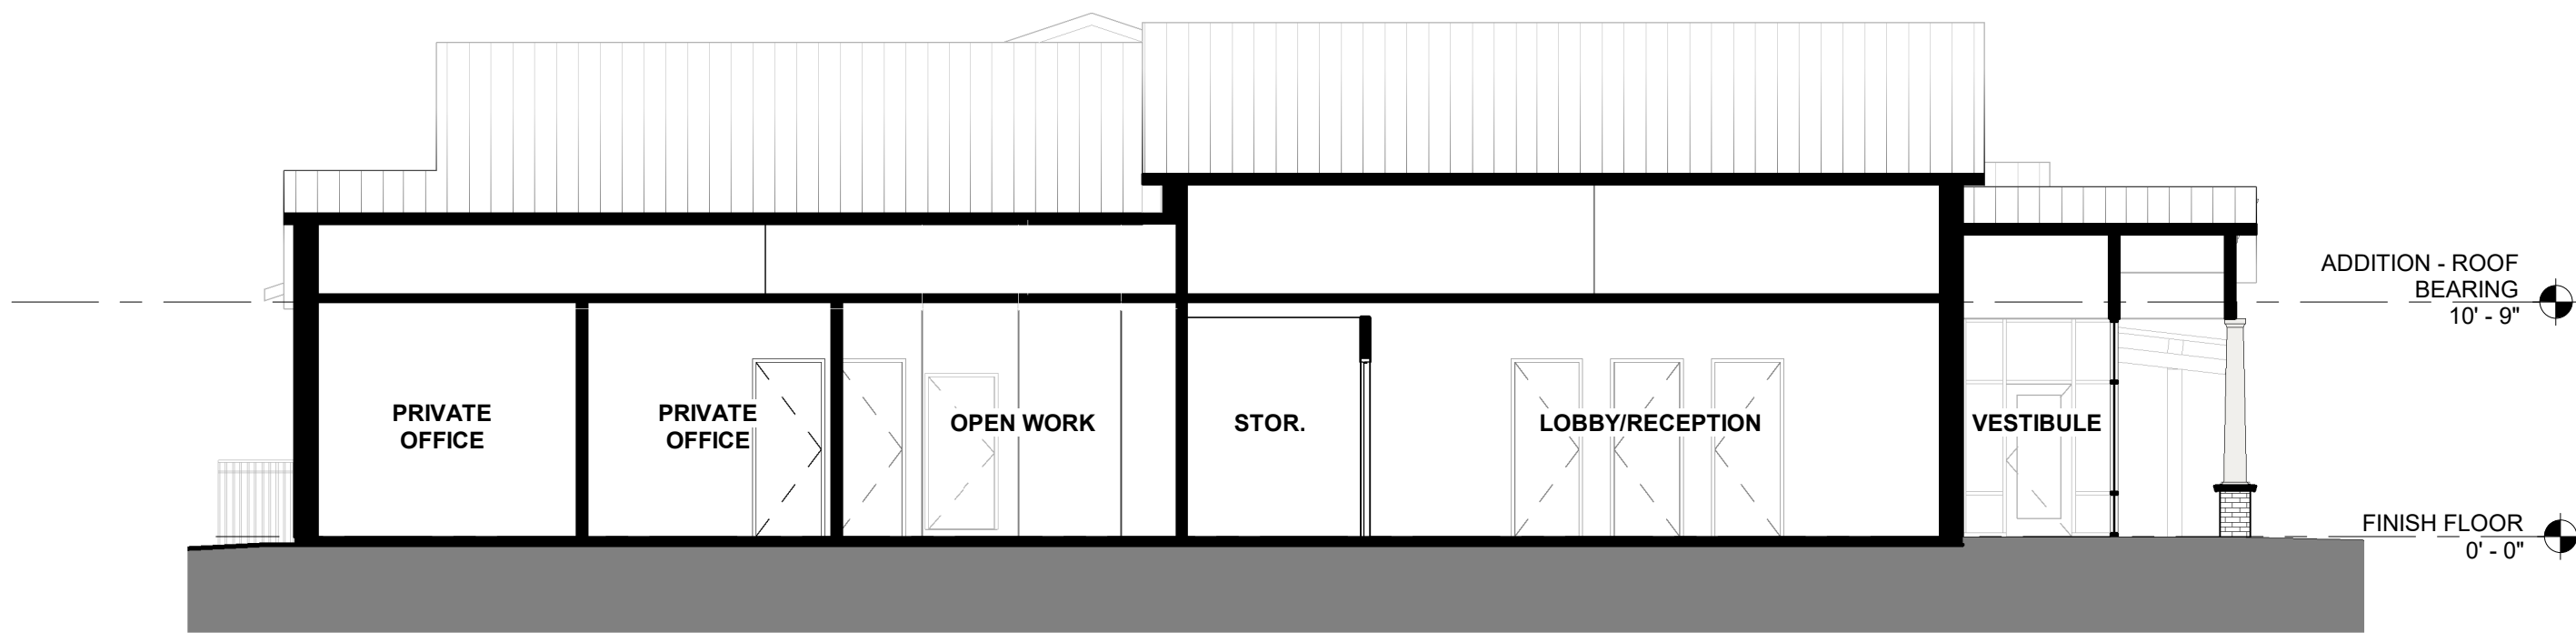


BUILDING SECTION A 1
1/8" = 1'-0"



125 N. Harrington St.
Raleigh, NC 27603
919/833-6413
919/836-1280 FAX
ClineDesignAssoc.com

PROPOSED EXPANSION

 

PROJECT:	020156
DATE:	03.25.2021
REVISIONS:	DATE

DRAWN BY:	Author
CHECKED BY:	CW

BUILDING SECTIONS

A3.01


To: Graham Smith, PLA
Site Collaborative
File: 171002035

From: Jeff A. Weller, PE
Raleigh, NC – JFR
Date: April 14, 2022

Reference: Wake Veterinary Hospital Trip Generation Estimate

Per your request, I have attached a summary of the trip generation for the existing 8,872 square foot Wake Veterinary Hospital located in the southeast quadrant of Lynnwood Road and Hinton Oaks Boulevard in Knightdale, NC. Additionally, the trip generation for the proposed approximate 6,800 square foot expansion for the Wake Veterinary Hospital is included. The location and existing and proposed conditions are shown in Figure 1.

Figure 1: Existing and Proposed Conditions for the Wake Veterinary Hospital

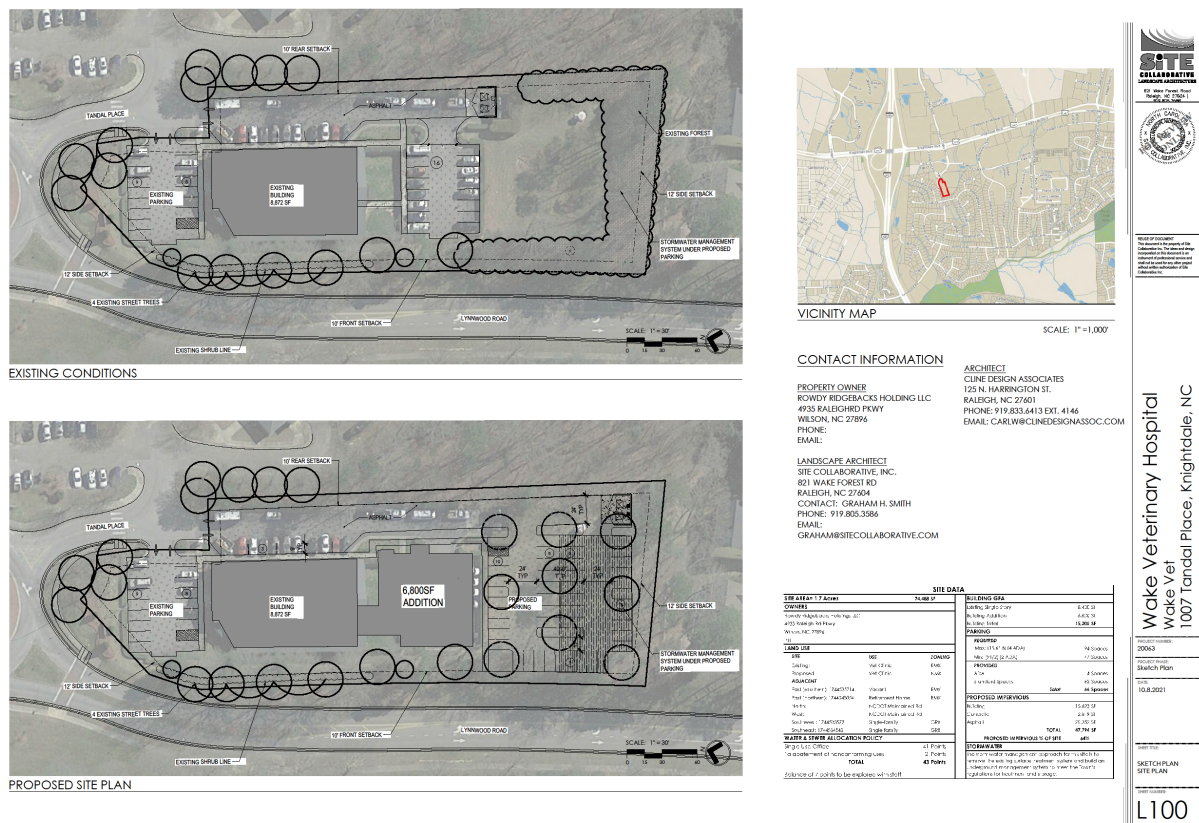

Trip generation estimates were prepared using the *ITE Trip Generation Manual (10th Edition)* for the following scenarios:

- Weekday Total
- Weekday AM Peak
- Weekday PM Peak

Reference: Wake Veterinary Hospital Trip Generation Estimate

Table 1 summarizes the ITE Trip Generation calculations and expected trips generated by the existing development. Distribution percentages are denoted for the entering and exiting volumes for each scenario.

Table 1: Wake Veterinary Hospital Existing Trip Generation

Trip Generation							
Land Use	ITE LUC	Density	Scenario	Equation	Trips		
					Total	Enter	Exit
Animal Hospital/ Veterinary Clinic	640	8,872 sf	Weekday	$T=21.5(X)$	190	95 (50%)	95 (50%)
			Weekday AM Peak	$T=4.07(X)-2.48$	34	23 (67%)	11 (33%)
			Weekday PM Peak	$T=4.75(X)-6.96$	35	14 (40%)	21 (60%)

T = Trips X = Square Feet (in thousands)

Table 1 indicates that the existing development generates 190 total trips during an average weekday with 34 total trips (23 entering and 11 exiting) in the morning peak hour and 35 total trips (14 entering and 21 exiting) during an average weekday evening peak hour.

As mentioned earlier, this site is also proposing an approximate 6,800 square foot expansion. Table 2 summarizes the expected trips generated by this addition.

Table 2 - Wake Veterinary Hospital Proposed Expansion Trip Generation


Trip Generation							
Land Use	ITE LUC	Density	Scenario	Equation	Trips		
					Total	Enter	Exit
Animal Hospital/ Veterinary Clinic	640	6,800 sf	Weekday	$T=21.5(X)$	146	73 (50%)	73 (50%)
			Weekday AM Peak	$T=4.07(X)-2.48$	25	17 (68%)	8 (32%)
			Weekday PM Peak	$T=4.75(X)-6.96$	25	10 (40%)	15 (60%)

Table 2 indicates that the proposed expansion to the Wake Veterinary Hospital could generate 146 new weekday trips with 25 new total trips (17 entering and 8 exiting) in the morning peak hour and 25 new total trips (10 entering and 15 exiting) in the afternoon peak hour.

The proposed Wake Veterinary Hospital is not expected to generate a significant number of trips during an average weekday and would have little to no impact to existing weekday peak hour operations of the surrounding network.

Should you have any questions, or need anything further, please feel free to contact me.


Stantec Consulting Services Inc.

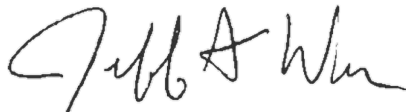

Jeff A. Weller, PE
Senior Transportation Engineer

Phone: 919.865.7564
Email: Jeff.Weller@Stantec.com

c. Elizabeth Wilcox – Site Collaborative

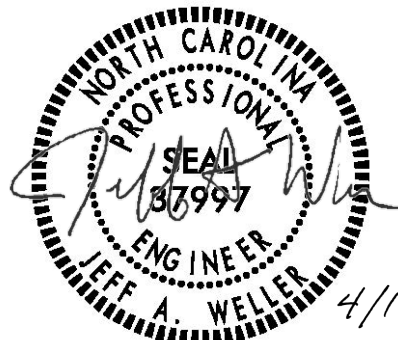

4/14/2022

February 7, 2022

Dear Knightdale Property Owner:

You are invited to a neighborhood meeting to learn more about a proposed project adjacent to or near your property. A neighborhood meeting is required by the Town of Knightdale Unified Development Ordinance and all property owners withing 200 feet of the proposed development must receive notification of the meeting. The meeting will be an opportunity for residents and property owners to learn more about the project and provide feedback.

Meeting Date: February 15, 2022 Meeting Time: 6pm-7pm

Meeting Welcome: 6:00-6:10

Project Presentation: 6:10-6:25

Q&A: 6:30-7:00

Meeting Location: Zoom Meeting

<https://us06web.zoom.us/j/2877915808?pwd=ZE5MRENVd1U3L2dTb3UzYnc4Q29lQT09>

Meeting ID: 287 791 5808

Passcode: 7ZwYhb

Or by telephone:

+1 646 558 8656 US (New York)

+1 301 715 8592 US (Washington DC)

+1 312 626 6799 US (Chicago)

+1 720 707 2699 US (Denver)

+1 253 215 8782 US (Tacoma)

+1 346 248 7799 US (Houston)

Meeting ID: 287 791 5808

Passcode: 745687

Application Type: Conditional Rezoning

Approving Authority: Town Council Legislative Authority

Address: 1007 Tandal Place

PIN: 1744532798

Description of Proposal: Wake Veterinary Hospital & Urgent Care("Client") occupies an existing building on a 1.7-acre parcel, known as Parcel Identification Number 1744532798 and 1007 Tandal Place. The applicant wishes to expand its operation with a +/- 7,000 sf building addition in order to accommodate increased business demand. However, the property is currently zoned Residential Mixed-Use (RMX), and the current use "Animal Services" is nonconforming under the Unified Development Ordinance, as such, it may continue operating at its current size and within the existing building; however nonconforming uses are not allowed to be expanded. In order to allow the expansion and bring the property into compliance with the current Unified Development Ordinance, the applicant proposes to rezone the property to Neighborhood Mixed-Use (NMX)-CD. While the Comprehensive Plan designates the property RMX, its proximity to other NMX and HB designated property, and its historic use as a veterinary hospital supports the change in zoning designation.

Estimated Submittal Date*: March 28, 2022

Enclosed is a map showing the location of the property being considered for this proposal. Additional materials and information may be available at the meeting. *Please see the Development Services 2022 Meeting & Submittal Schedule https://www.knightdalenc.gov/sites/default/files/uploads/DevelopmentServices/submittal_and_meeting_schedule_2022.pdf for future public meetings dates.

If you have any questions, comments, or concerns about the proposal prior to the meeting, you may contact the project manager at 919 805 3586. These will be recorded as part of the meeting summary, which is submitted to Town staff and elected officials. You may also contact the Town of Knightdale Development Services Department at 919 217 2243.

cc: Town of Knightdale Development Services Director

Project Contact Information

Project Name: Wake Veterinary Hospital & Urgent Care **Proposed Zoning:** NMX-CD

Location: 1007 Tandal Place

Property PIN(s): 1744532798 **Acreage/Square Feet:** 1.71 acres

Property Owner: ROWDY RIDGEBACKS HOLDINGS LLC

Address: 4935 RALEIGH ROAD PKWY W

City: Wilson **State:** NC **Zip:** 27896

Phone: 252) 237-1375 **Email:** georgeghneimdvm@thevetspets.com

Developer: ROWDY RIDGEBACKS HOLDINGS LLC

Address: 4935 RALEIGH ROAD PKWY W

City: Wilson **State:** NC **Zip:** 27896

Phone: 252) 237-1375 **Email:** georgeghneimdvm@thevetspets.com

Landscape Architect: Site Collaborative

Address: 821 Wake Forest Road

City: Raleigh **State:** NC **Zip:** 27604

Phone: 919.805.3586 **Email:** graham@sitecollaborative.com

Builder (if known): Unknown

Address:

City: **State:** **Zip:**

Phone: **Email:**



**Wake Veterinary Hospital & Urgent Care
Conditional Rezoning
Neighborhood Meeting
Agenda**

February 15, 2020

6pm

Meeting Welcome:

6:00-6:10

Project Presentation:


6:10-6:25

Question and Answer:

6:30-7:00

Adjourn

7:00

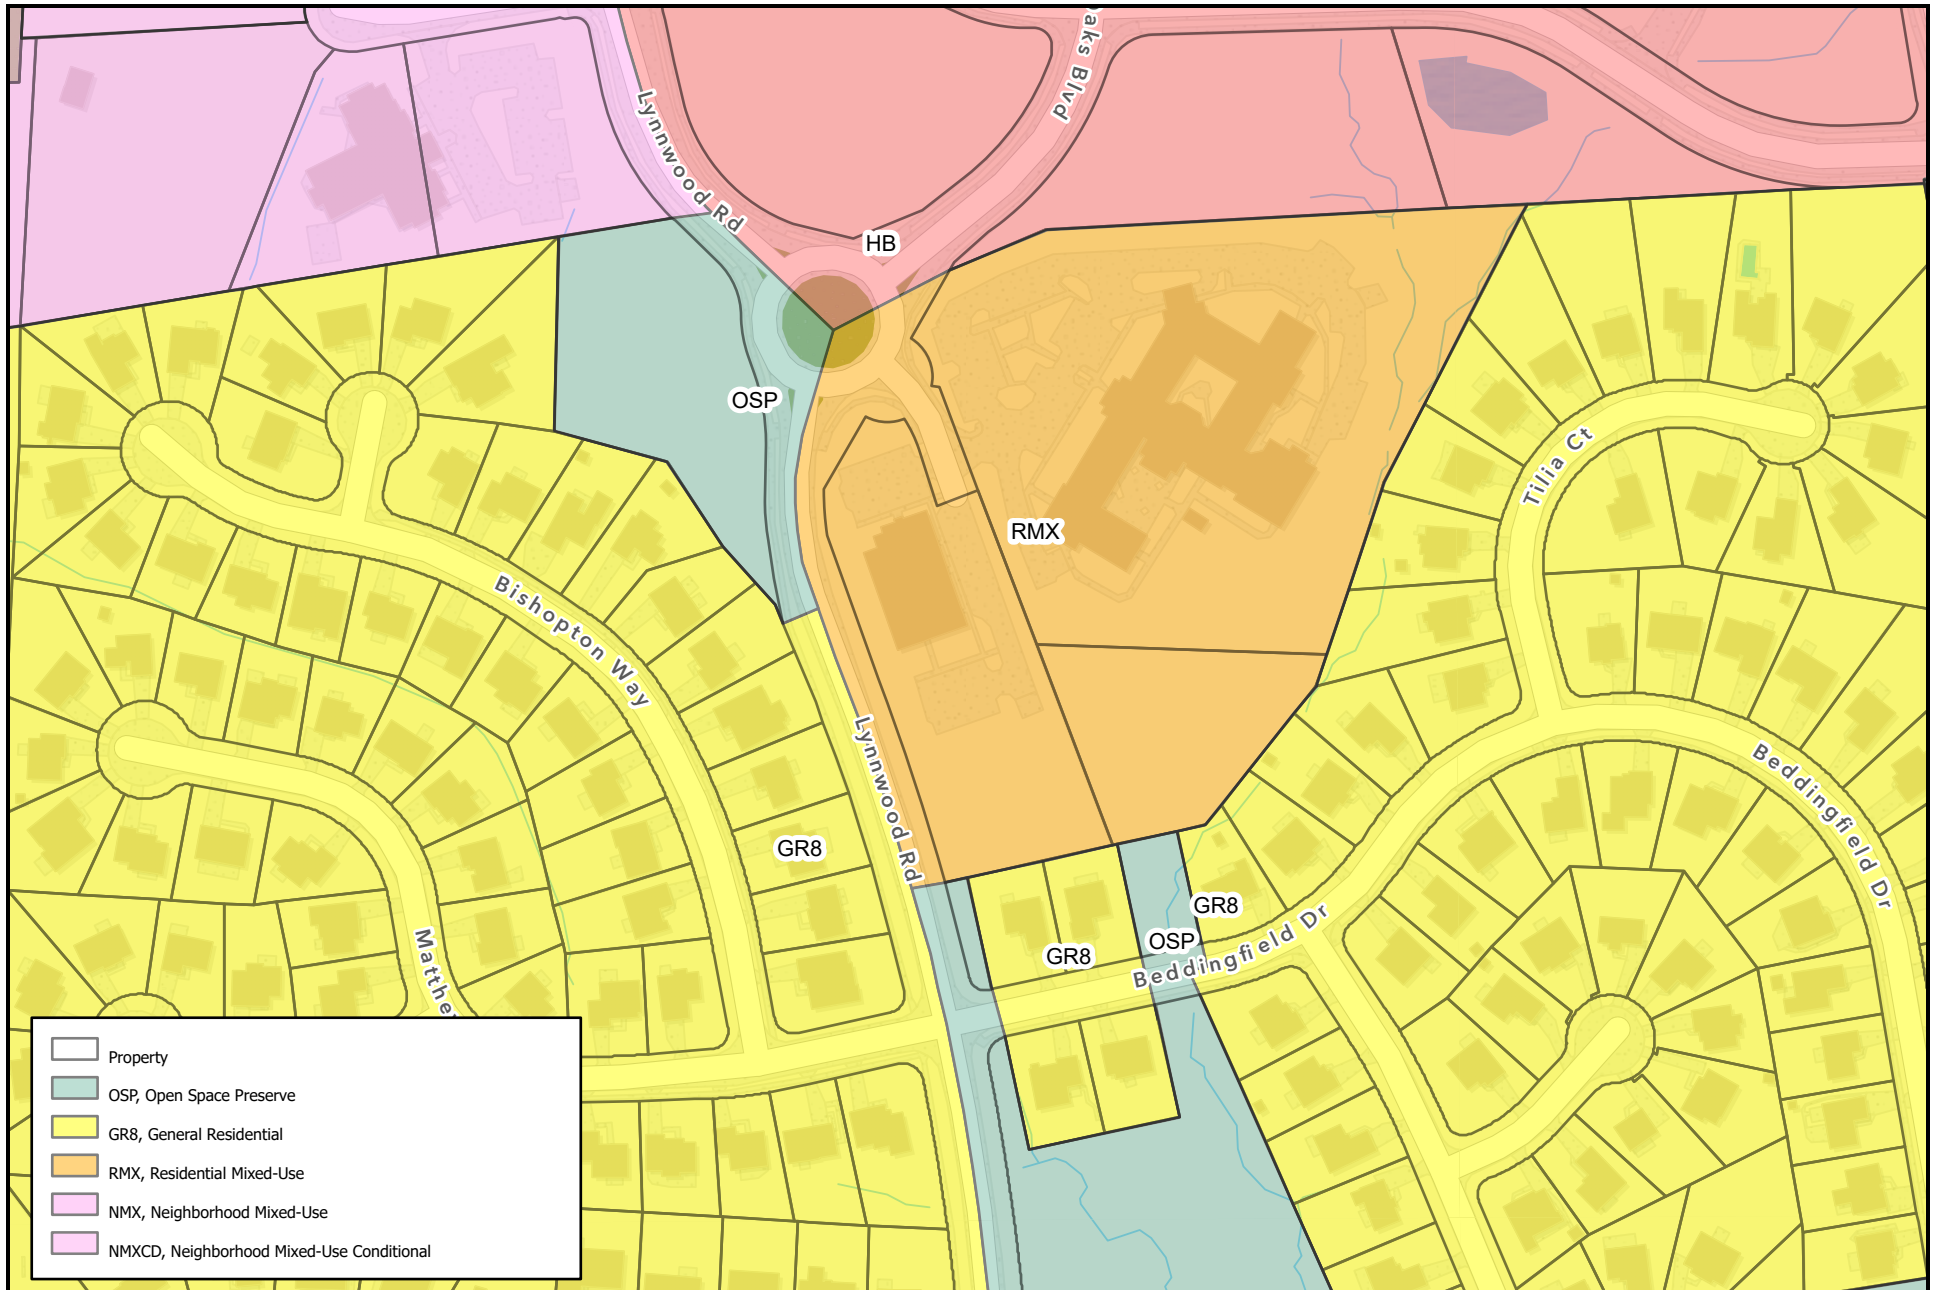


Wake Veterinary Hospital & Urgent Care





0 100 200 400 ft
1 inch equals 200 feet


Disclaimer
iMaps makes every effort to produce and publish the most current and accurate information possible. However, the maps are produced for information purposes, and are **NOT** surveys. No warranties, expressed or implied, are provided for the data therein, its use, or its interpretation.

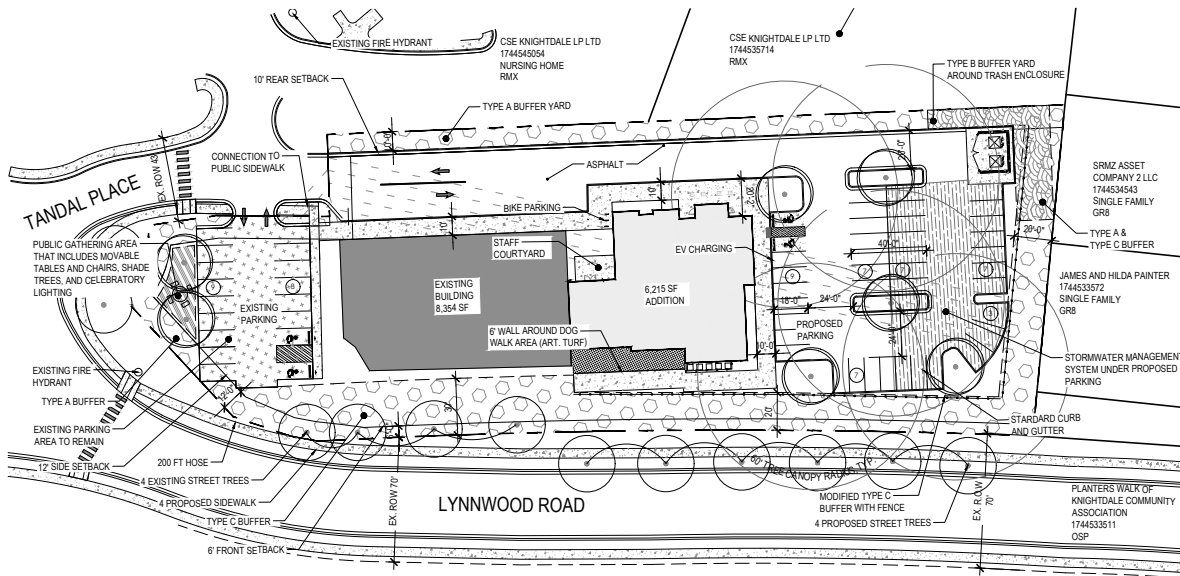

PROPOSED SITE PLAN

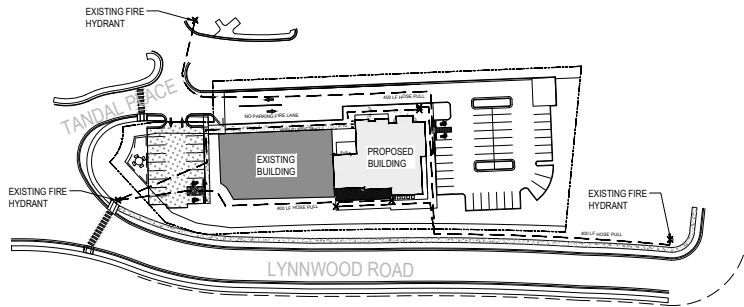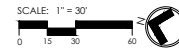


FIRE HYDRANT LOCATIONS AND HOSE PULLS

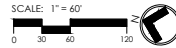

- NOTE:**
- ANY PROPOSED SEWER CLEANOUTS THAT MAY BE LOCATED IN THE PROPOSED PARKING LOT SHALL BE TRAFFIC-RATED
 - ALL BUFFER AREAS SHOULD REMAIN UNDISTURBED DURING CONSTRUCTION

SHEET INDEX	
L100	SITE PLAN
L200	NATURAL RESOURCES
A1.10	NORTH AND SOUTH ELEVATIONS C
A1.11	WEST AND EAST ELEVATIONS C

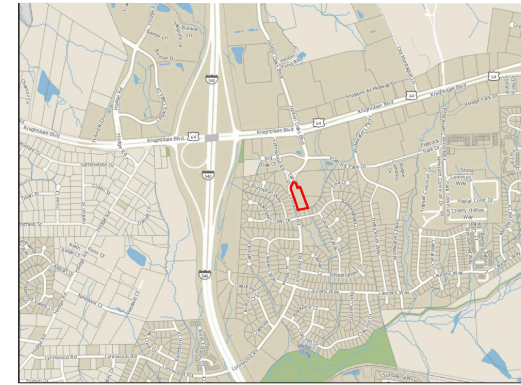

VICINITY MAP

SCALE: 1" = 1,000'

CONTACT INFORMATION

PROPERTY OWNER
 ROWDY RIDGEBACKS HOLDING LLC
 4935 RALEIGH ROAD PKWY W
 WILSON, NC 27896
 PHONE: 919.266.9852
 EMAIL: GEORGEHNEIMDMVM@THEVETSPETS.COM

LANDSCAPE ARCHITECT
 SITE COLLABORATIVE, INC.
 821 WAKE FOREST RD
 RALEIGH, NC 27604
 CONTACT: GRAHAM H. SMITH
 PHONE: 919.805.3586
 EMAIL: GRAHAM@SITECOLLABORATIVE.COM

ARCHITECT
 CLINE DESIGN ASSOCIATES
 125 N. HARRINGTON ST.
 RALEIGH, NC 27601
 PHONE: 919.833.6413 EXT. 4146
 EMAIL: CARLW@CLINEDESIGNASSOC.COM

SITE DATA	
SITE AREA 1.7 Acres	74,488 SF
OWNERS Rowdy Ridgebacks Holdings LLC 4935 Raleigh Rd Pkwy Wilson, NC 27896	BUILDING GFA Existing, Single Story: 8,354 SF Building Addition: 6,215 SF Building Total: 14,569 SF
LAND USE Existing: Vet Clinic Proposed: Vet Clinic	PARKING EXISTING REQUIRED Max: 6 PER 1000 GFA Min: 1/2 MAXIMUM SPACES ALLOWED PROVIDED ADA: 2 Spaces Standard Spaces: 49 Spaces Bicycle: 1 Space Total: 52 Spaces Difference: existing and proposed Required Bicycle Parking: 5 Spaces Provided Bicycle Parking: 6 Spaces
ADJACENT East (southern): 1744533714 East (northern): 1744545054 West: 1744533572 Southwest: 1744533572 Southeast: 1744534343	PROPOSED IMPERVIOUS Building: 14,569 SF Concrete: 4,927 SF Asphalt: 21,862 SF TOTAL: 41,358 SF PROPOSED IMPERVIOUS % OF SITE: 56%
	STORMWATER Lower Neuse Watershed



REUSE OF DOCUMENT
 This document is the property of Site Collaborative Inc. The plan and design incorporated on this document is an extension of professional services and shall not be used for any other project without written authorization of Site Collaborative Inc.

Wake Veterinary Hospital
 Rowdy Ridgebacks Holdings LLC
 1007 Tandal Place, Knightdale, NC

PROJECT NUMBER:
20063
PROJECT PHASE:
SKETCH PLAN

DATE:
10.8.2021
REV 1: 1.08.2022
REV 2: 2.02.2022

SHEET TITLE:
SITE PLAN

SHEET NUMBER:

L100