

OLD FAISON PLACE

MASTER PLAN
OLD FAISON RD, KNIGHTDALE, WAKE COUNTY, NC 27545
MASTER PLAN SUBMITTAL #1 10/21/2024
MASTER PLAN SUBMITTAL #2 2/5/2025
MASTER PLAN SUBMITTAL #3 5/28/2025

TOWN OF KNIGHTDALE PROJECT NUMBER: ZMA-1-24

DEVELOPER/ APPLICANT

ASHBURY & THE HOLDING
COMPANY L.L.C.
RALEIGH, NC

PO BOX 90427
RALEIGH, NC 27675-0427
(919) 741-7993

Contact: TOM QUACKENBUSH
TOM@GLENWOODHOMES.COM

CIVIL ENGINEER

Rivers & Associates, Inc.
Raleigh, NC

353 E. Six Forks Rd.
Raleigh, NC 27609
(919) 594-1626

Contact: Stephen Ballentine, PE
sballentine@riversandassociates.com

SURVEYOR

RESIDENTIAL LAND
SERVICES, PLLC.
Cary, NC

1917 EVANS ROAD
CARY NC 27513
(919) 378-9316

Contact: Dean M. Rhoads
dean@rls-nc.com


LAND USE ATTORNEY

MATTOX LAW FIRM
Raleigh, NC

127 W HARGETT STREET STE #500
RALEIGH, NC 27601
(919) 828-7171

Contact: Isabel Mattox
isabel@mattoxlawfirm.com

RALEIGH WATER CONDITIONS OF APPROVAL:
•ALL WATER, SANITARY SEWER AND REUSE FACILITIES SHALL BE INSTALLED, INSPECTED, TESTED, AND ACCEPTED BY THE CITY OF RALEIGH PUBLIC UTILITIES DEPARTMENT FOR OPERATIONS AND MAINTENANCE PRIOR TO 1ST CO
•A PETITION FOR ANNEXATION INTO THE CITY LIMITS SHALL BE SUBMITTED IN ACCORDANCE WITH CITY COUNCIL POLICY FOR EXTENSION OF UTILITY SERVICE TO PROPERTIES CURRENTLY OUTSIDE OF THE CITY LIMITS PRIOR TO PLAT RECORDATION
•CONSTRUCTION DRAWINGS MUST BE APPROVED BY THE CITY OF RALEIGH PUBLIC UTILITIES DEPARTMENT FOR ALL PUBLIC WATER, PUBLIC SEWER AND/OR PRIVATE SEWER EXTENSIONS PRIOR TO PLAT RECORDATION.
•A PLAT MUST BE RECORDED AT THE WAKE COUNTY REGISTER OF DEEDS OFFICE FOR ALL UTILITY EASEMENT DEDICATIONS PRIOR TO BUILDING PERMIT ISSUANCE
•A DOWNSTREAM SEWER CAPACITY STUDY IN COMPLIANCE WITH CORPUD HANDBOOK SHALL BE SUBMITTED BY THE PROJECT ENGINEER FOR REVIEW AND APPROVAL PRIOR TO CONSTRUCTION DRAWING APPROVAL
•A DEED SHALL BE RECORDED PRIOR TO CONSTRUCTION DRAWING APPROVAL FOR ALL NECESSARY OFF-SITE CITY OF RALEIGH SANITARY SEWER EASEMENTS TO ACCOMMODATE FUTURE SEWER LINE CONSTRUCTION

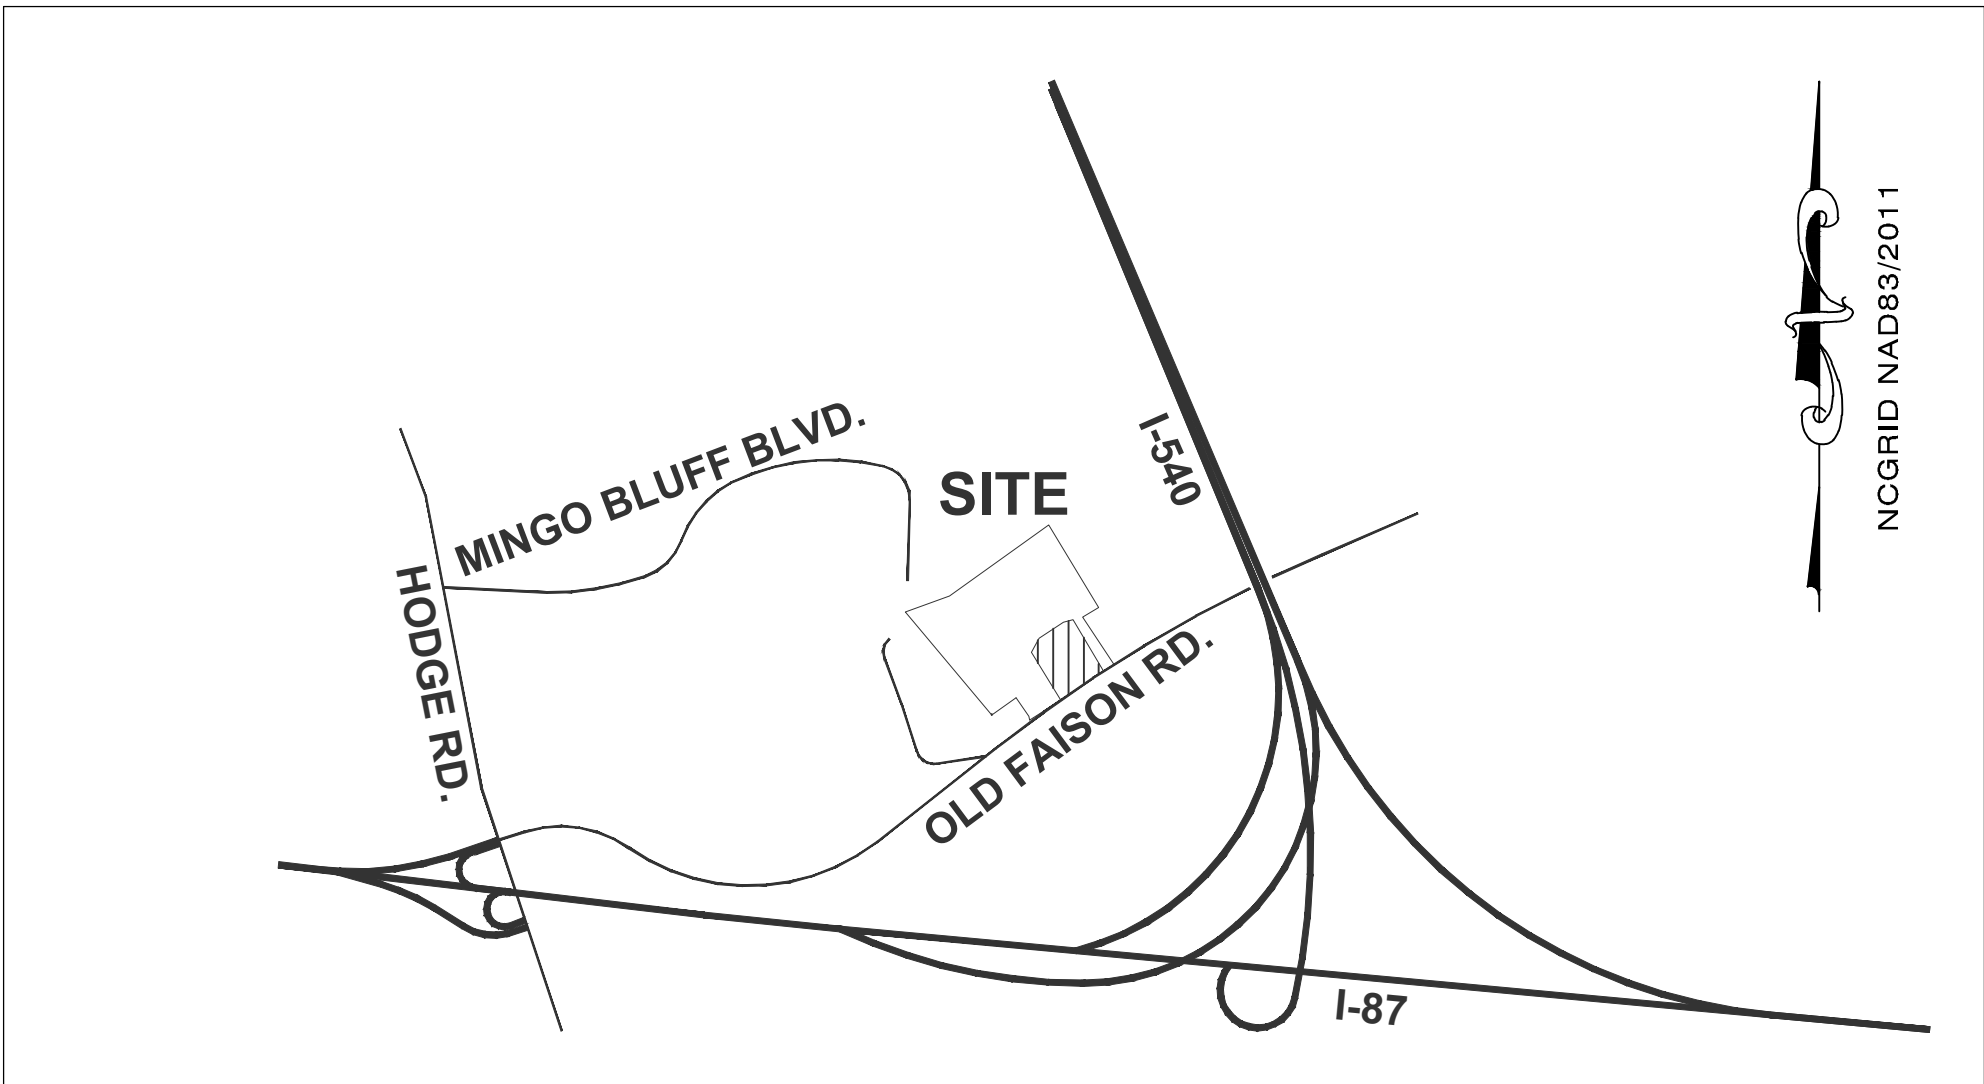


VICINITY MAP
N.T.S.


Sheet List Table	
Sheet Number	Sheet Title
C1.01	COVER SHEET
C1.21	EXISTING CONDITIONS
C2.01	SITE PLAN
C2.11	OPEN SPACE PLAN
C3.01	PRELIMINARY UTILITY PLAN
C4.41	PRELIMINARY STORMWATER MANAGEMENT PLAN
C6.31	SIGNS & PAVEMENT MARKING PLAN
L1.01	LANDSCAPE PLAN
SL1.01	PRELIMINARY LIGHTING PLAN
--	ELEVATIONS SINGLE FAMILY
--	ELEVATIONS TOWNHOUSES

SITE DATA	
Subdivision Name	Old Faison Place
PIN #S	1743463116 / 1743466606
Property Area	20.99 Acres
Current Zoning	GR8 (Medium Density)
Proposed Zoning	GR8 PUD
Adjacent Zoning	North- UR12 (Urban Residential 12) Townhomes South- RT (Rural Transition) Single Family Residential East- GR8 (Single Family Residential) West- RT (Rural Transition) Single Family Residential
River Basin	Neuse
Watershed	Property is not within a water supply watershed
Land Use:	
Current	Vacant
Proposed	Residential- Single-Family and Townhomes
Dwelling Units:	
Single Family	24
Townhomes	94
Total DUs	118
Proposed Density	5.7 DU/AC Prior to R/W Dedication


NOTES:
Survey performed by Residential Land Services, PLLC
Description of existing natural resources:
• There are no wetlands onsite. There are some offsite wetlands to the east on the neighbor's property.
• There is an existing pond in the middle of the site, which will be removed.
• There is a riparian stream buffer at the east edge of the property.
Description of Stormwater Management:
• This project includes one proposed wet detention pond in the northeast corner of the property as shown. Stormwater discharges towards the northeast.
• Offsite stormwater enters the property from the north, west, and south.
• This project will retain the pre-existing drainage patterns.

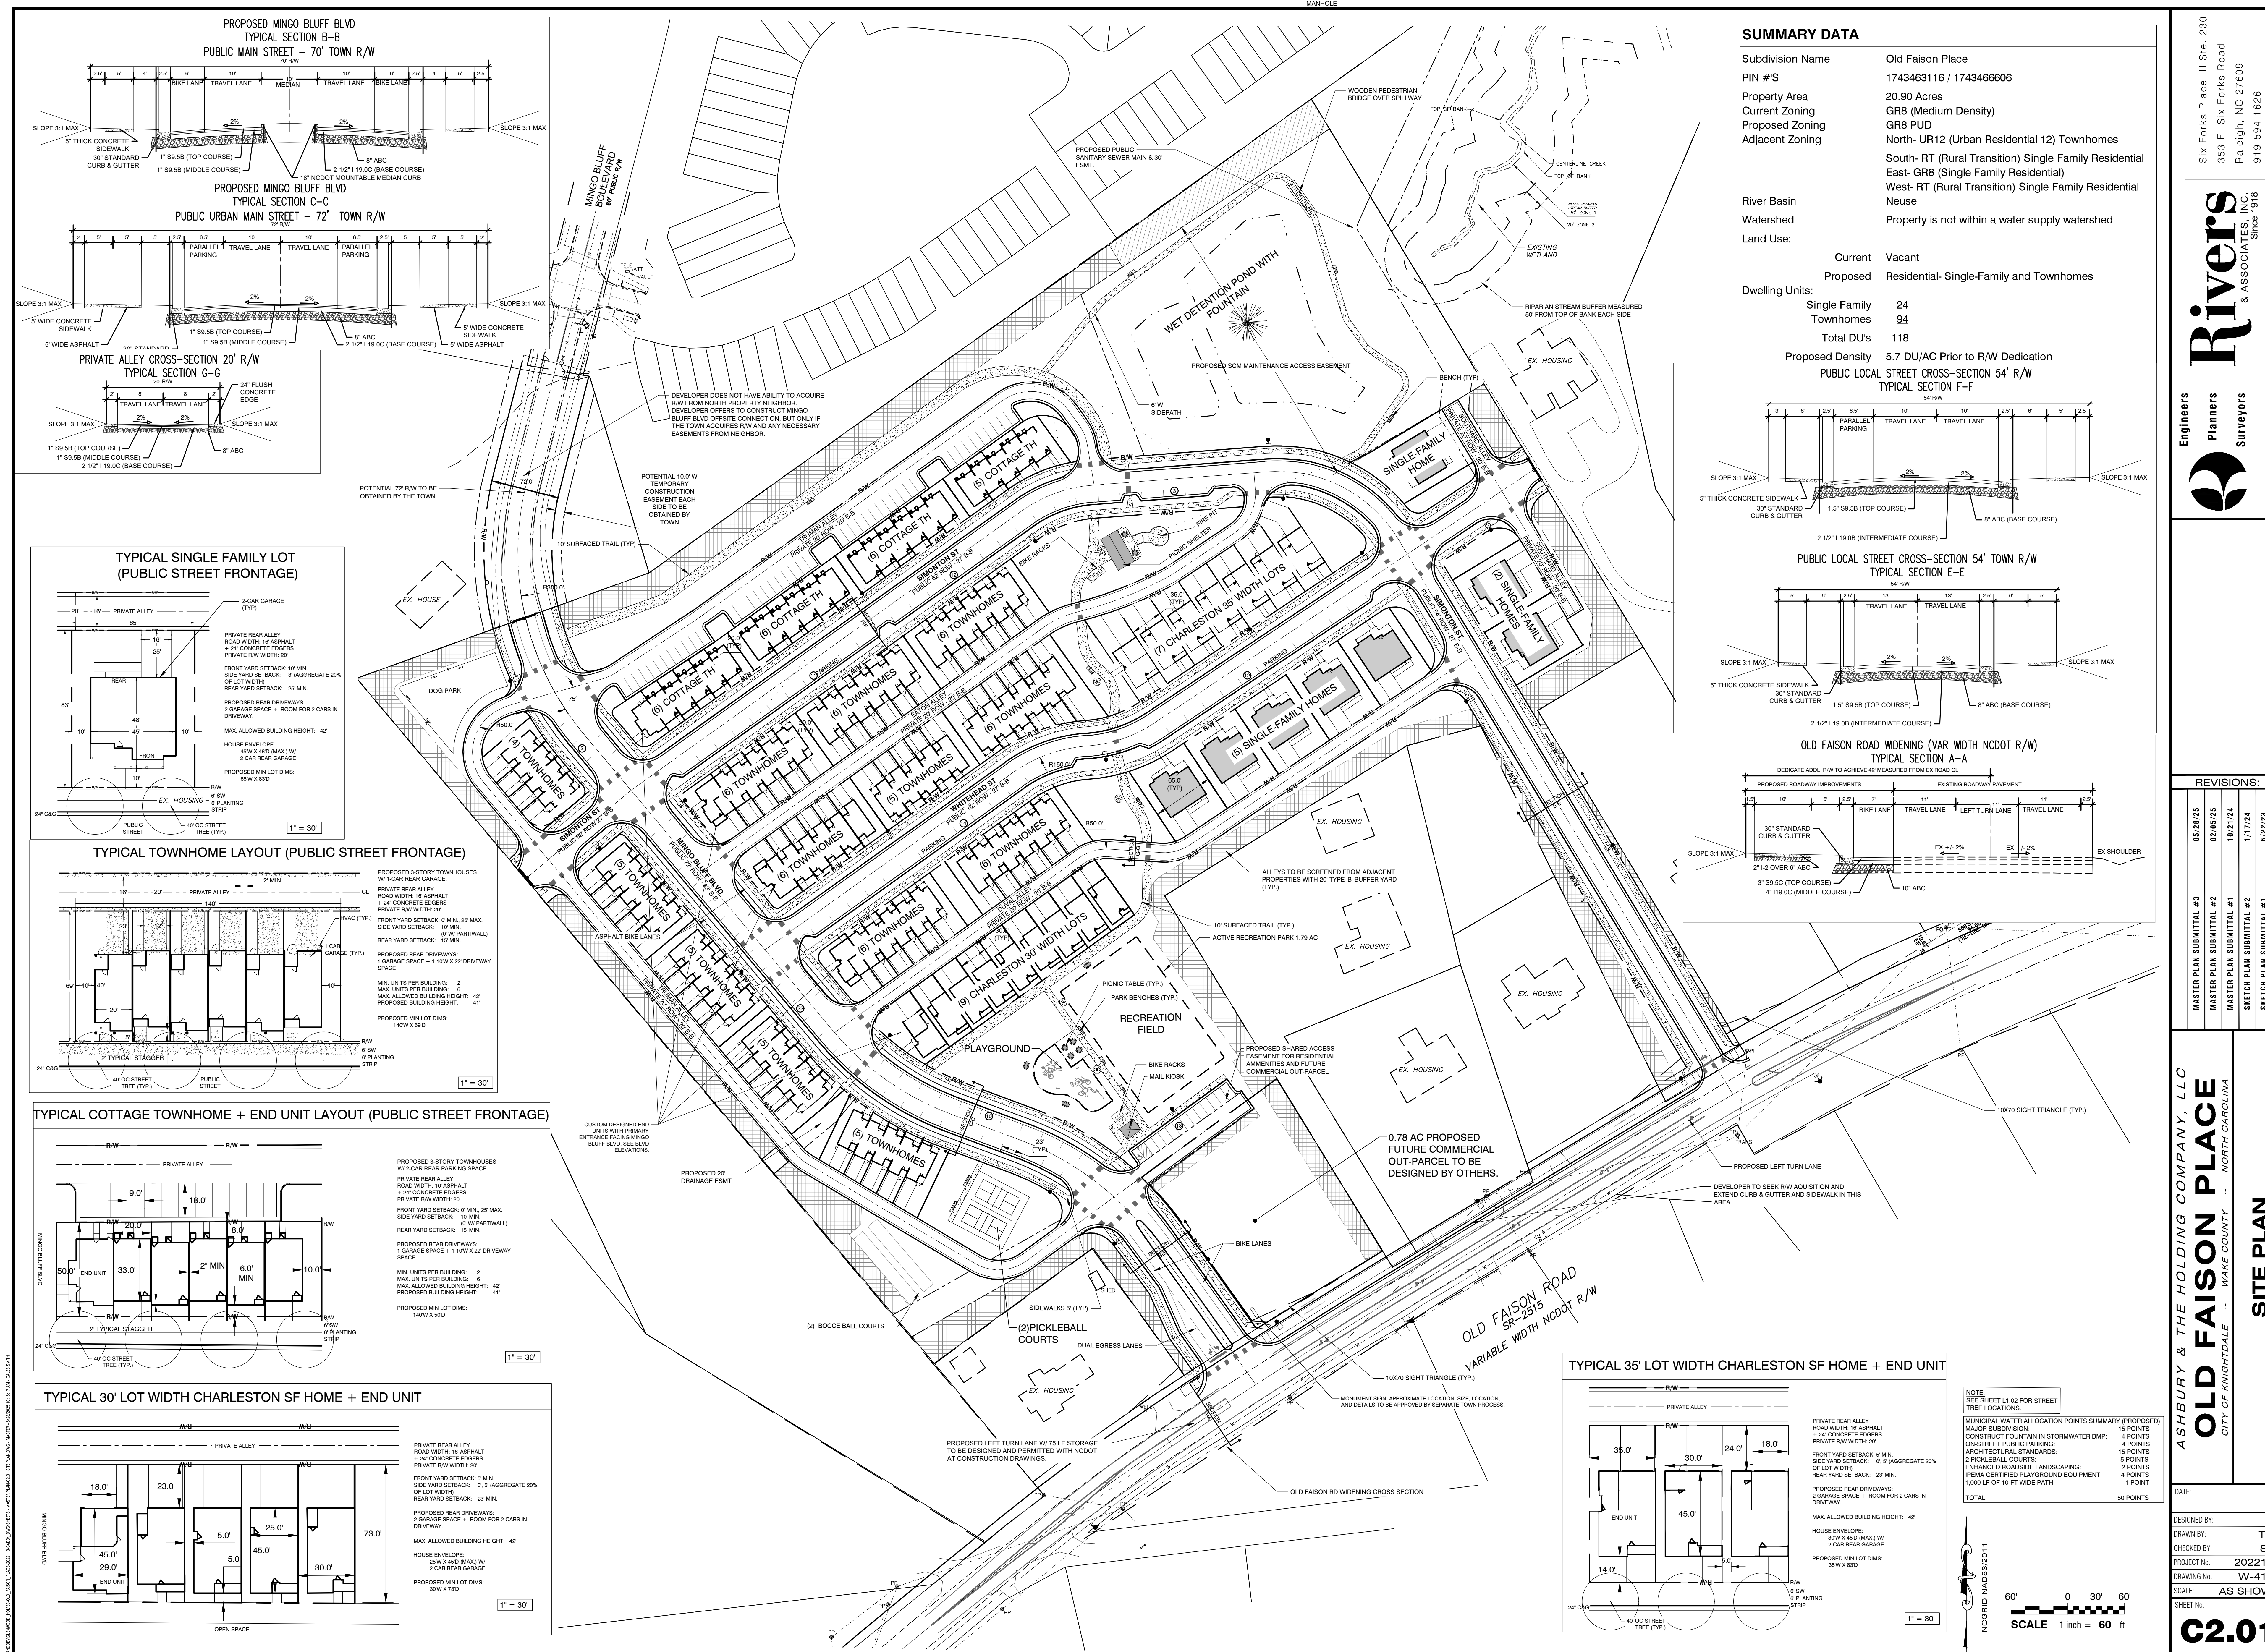

SUMMARY DATA	
Subdivision Name	Old Faison Place
PIN #S	1743463116 / 1743466006
Property Area	20.90 Acres
Current Zoning	GR8 (Medium Density)
Proposed Zoning	GR8 PUD
Adjacent Zoning	North- UR12 (Urban Residential 12) Townhomes South- RT (Rural Transition) Single Family Residential East- GR8 (Single Family Residential) West- RT (Rural Transition) Single Family Residential
River Basin	Neuse
Watershed	Property is not within a water supply watershed
Land Use:	Current Vacant Proposed Residential- Single-Family and Townhomes
Dwelling Units:	Single Family 24 Townhomes 94 Total DU's 118
Proposed Density	5.7 DU/AC Prior to R/W Dedication

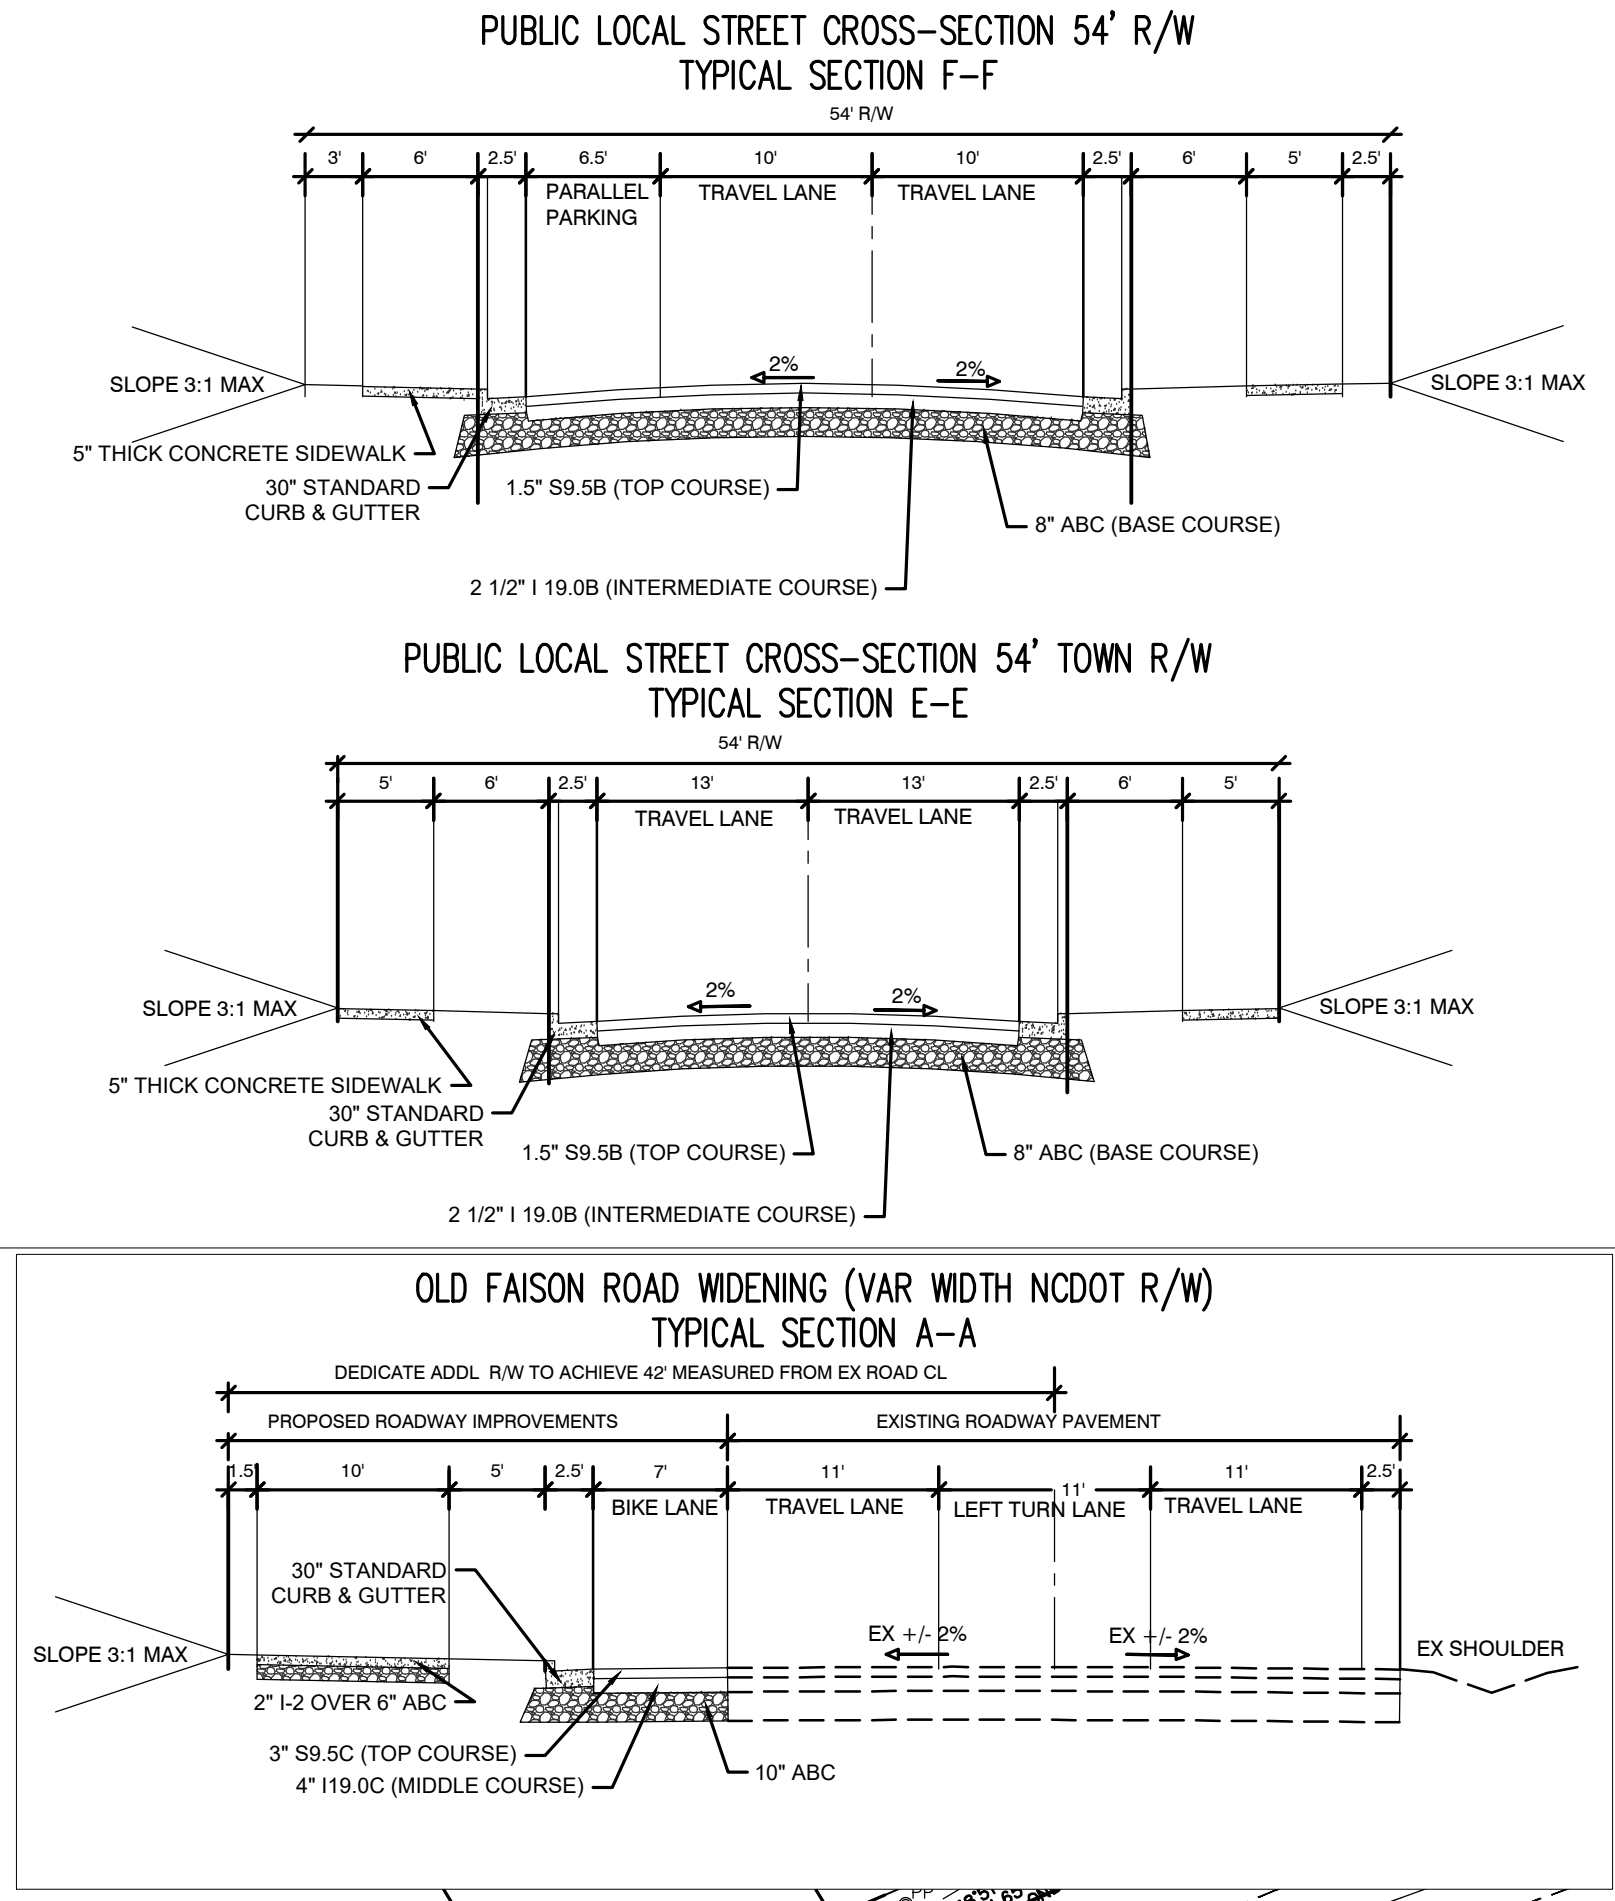

Six Forks Place III Ste. 230
353 E. Six Forks Road
Raleigh, NC 27609
919.594.1626

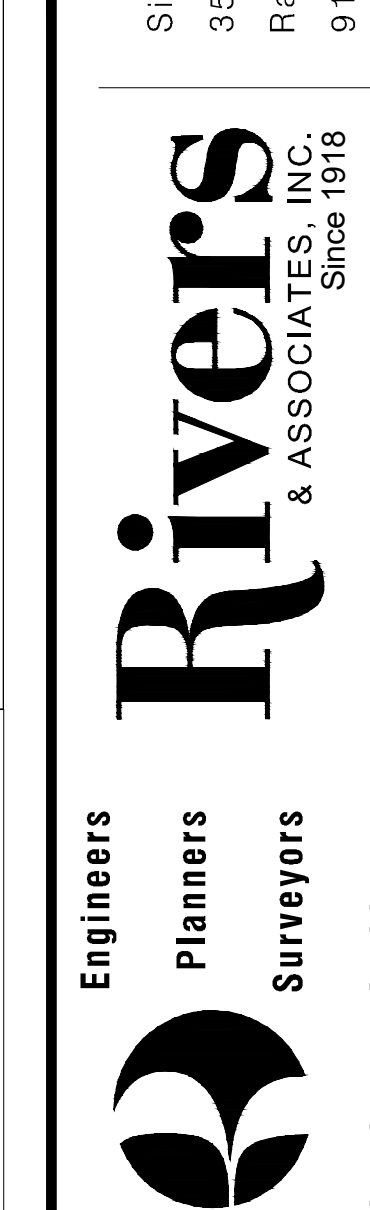

REVISIONS:	
MASTER PLAN SUBMITTAL #3	05/20/23
MASTER PLAN SUBMITTAL #2	02/03/23
MASTER PLAN SUBMITTAL #1	10/21/24
SKETCH PLAN SUBMITTAL #2	1/17/24
SKETCH PLAN SUBMITTAL #1	5/22/23
NO	DATE

REVISIONS:	
MASTER PLAN SUBMITTAL #3	05/20/23
MASTER PLAN SUBMITTAL #2	02/03/23
MASTER PLAN SUBMITTAL #1	10/21/24
SKETCH PLAN SUBMITTAL #2	1/17/24
SKETCH PLAN SUBMITTAL #1	5/22/23
NO	DATE

ASHBURY & THE HOLDING COMPANY, LLC

OLD FAISON PLACE

CITY OF KNOTHDALE - WAKE COUNTY - NORTH CAROLINA

DATE:

DESIGNED BY: CS

DRAWN BY: TAH

CHECKED BY: SJW

PROJECT NO: 2022113

DRAWING NO: W-4104

SCALE: AS SHOWN

SHEET NO:

C2.01

SITE PLAN



Do Not Use for Construction - PRELIMINARY

ACTIVE OPEN SPACE TABLE

OPEN SPACE	SQFT	AC
ACTIVE OS 1	7,510	0.172
ACTIVE OS 2	46,053	1.06
ACTIVE OS 3	11,037	0.253
ACTIVE OS 4	8,145	0.186
TOTAL	72,745	1.669

PASSIVE OPEN SPACE TABLE

OPEN SPACE	SQFT	AC
PASSIVE OS 1	99,079	2.274
PASSIVE OS 2	13,972	0.32
PASSIVE OS 3	4,077	0.093
PASSIVE OS 4	5,833	0.134
TOTAL	123,000	2.82

Old Faison Sketch Plan
Open Space Calculations

	Calculation Data:
--	-------------------

Density Zone- 2-6 DU/AC
Dedication Rate= 260 SF/BR


Total Site Calcs:		Units	BR/Unit	Total BR
Acres	20.9			
DUs	<u>118</u>			
DU/AC	5.65			
Total BR Calcs:				
Single Family		24	3.5	84
TownHouse		<u>94</u>	2.5	<u>235</u>
		118		319

Single Family Calcs:	
Single Family AC	3.13
% of Total AC	15%
Single Family UNITS	<u>24</u>
DU/AC	7.7
Single Family BR/Unit	3.5
3.13 AC/20.9 AC	15%
42 BR x 15%	84 BR

TownHouse Calcs:	
TownHouse AC	8.1
% of Total AC	39%
TownHouse UNITS	94
DU/AC	11.6
TownHouse BR/Unit	3.0
8.1 AC/20.9 AC	39%
265 BR x 39%	235 BR

Open Space Cates	
Single-Family:	
>1/2 Mile Dedication Rate:	520 SF
# of BRs	84
OS Required	43,680 SF
TownHouse:	
>1/2 Mile Dedication Rate:	520 SF
# of BRs	235
OS Required	122,200 SF

Total OS Required	165,880 SF	3.81 AC
OS Provided	195,706 SF	4.49 AC
% of Total AC	21%	

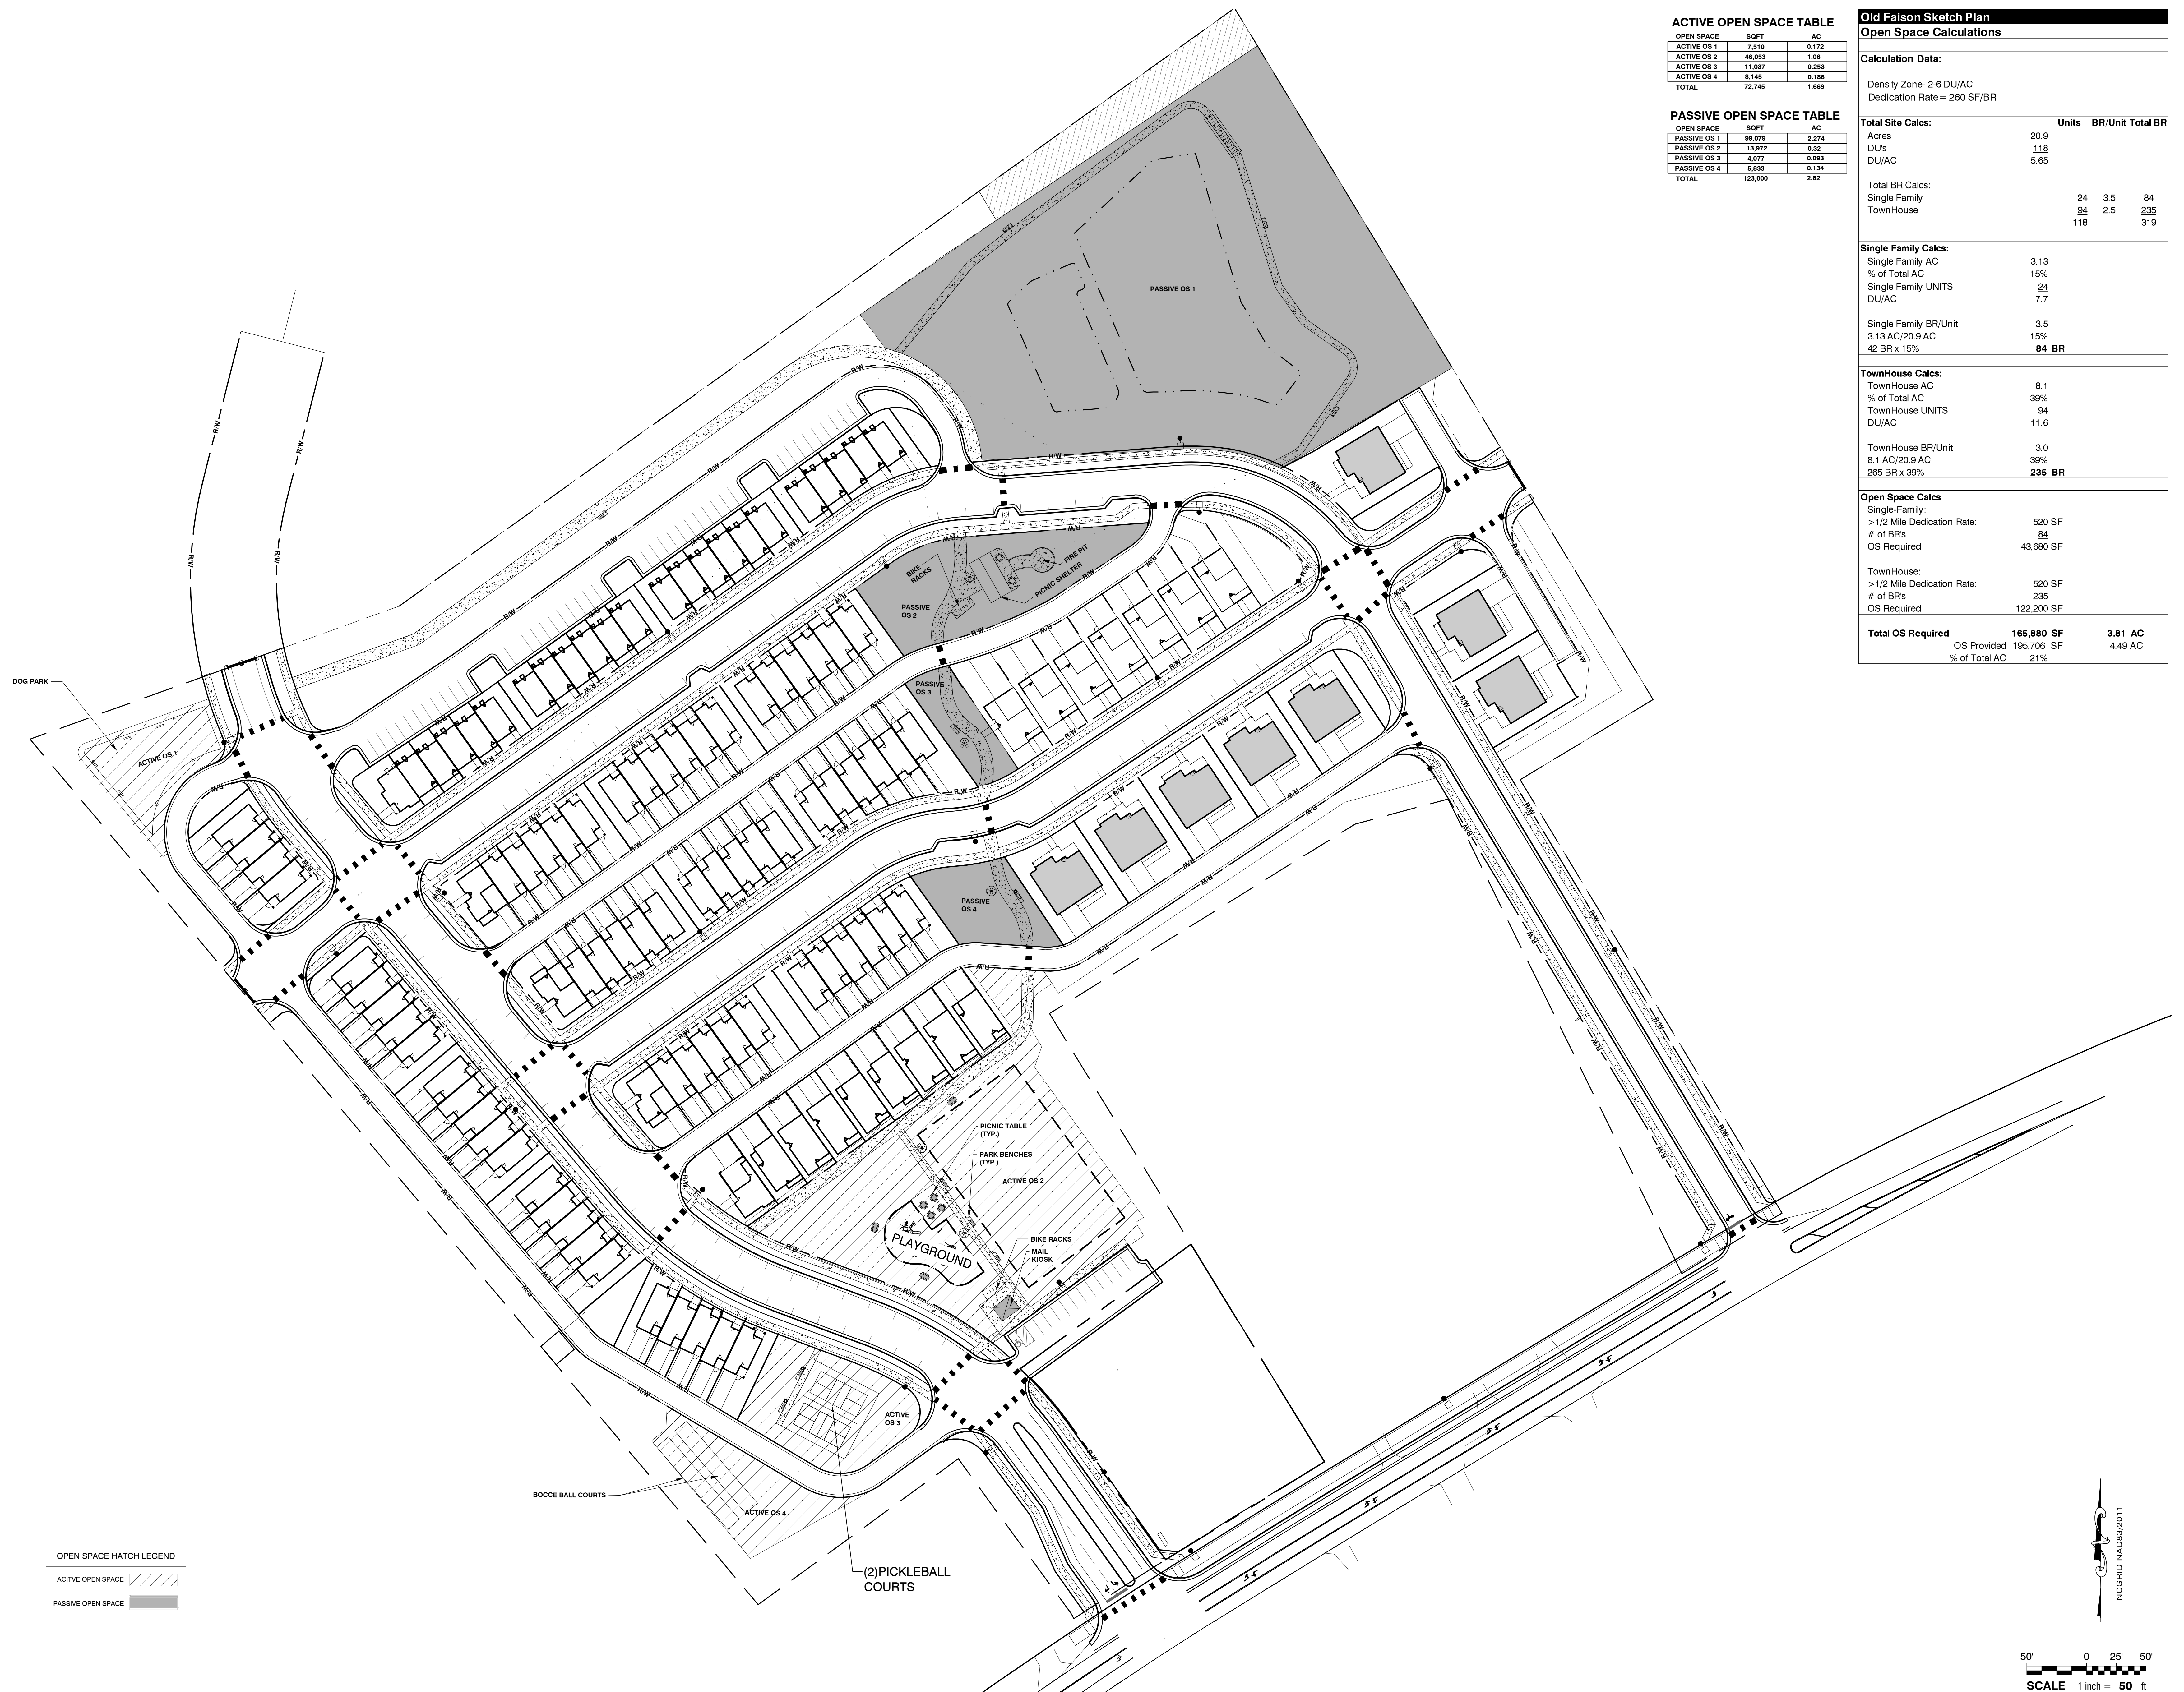

OPEN SPACE HATCH LEGEND

ACTIVE OPEN SPACE 

PASSIVE OPEN SPACE 

NCGRID NAD83/2011

50' 0 25' 50'



SCALE 1 inch = 50 ft

REVISIONS:			
NO.	DESCRIPTION	DATE	BY
	MASTER PLAN SUBMITTAL #3	05/28/25	
	MASTER PLAN SUBMITTAL #2	02/05/25	
	MASTER PLAN SUBMITTAL #1	10/21/24	
	SKETCH PLAN SUBMITTAL #2	1/17/24	
	SKETCH PLAN SUBMITTAL #1	5/22/23	



SHSBURY & THE HOLDING COMPANY, LLC
OLD FAISON PLACE
CITY OF KNIGHTDALE — WAKE COUNTY — NORTH CAROLINA

OPEN SPACE PLAN

DATE:	
DESIGNED BY:	CS
DRAWN BY:	TAH
CHECKED BY:	SJB
PROJECT No.	2022113
DRAWING No.	W-4104
SCALE:	AS SHOWN

C2.11

Do Not Use for Construction - PRELIMINARY

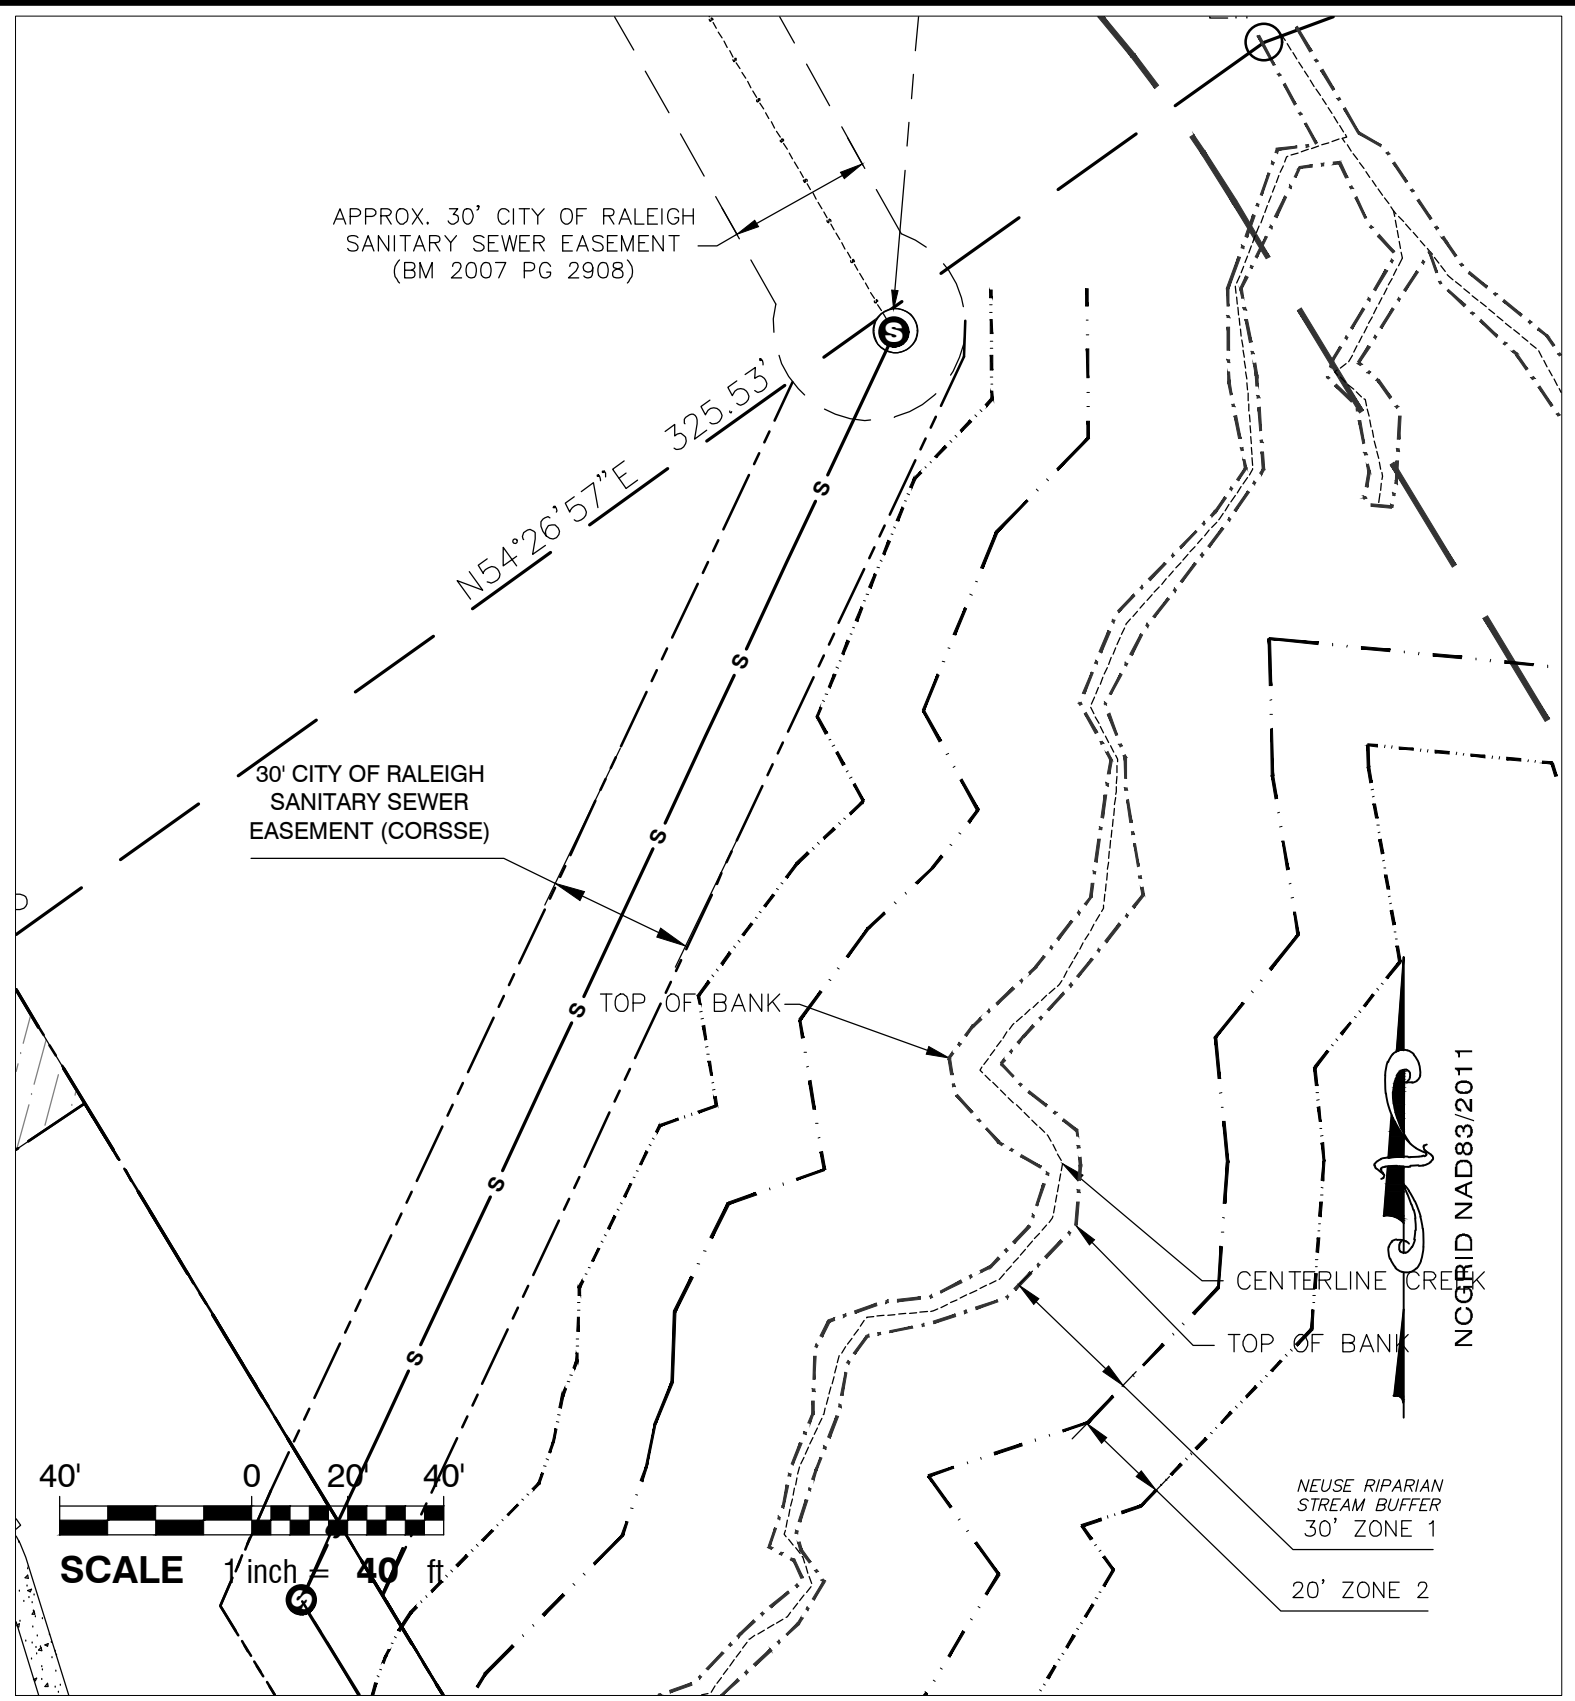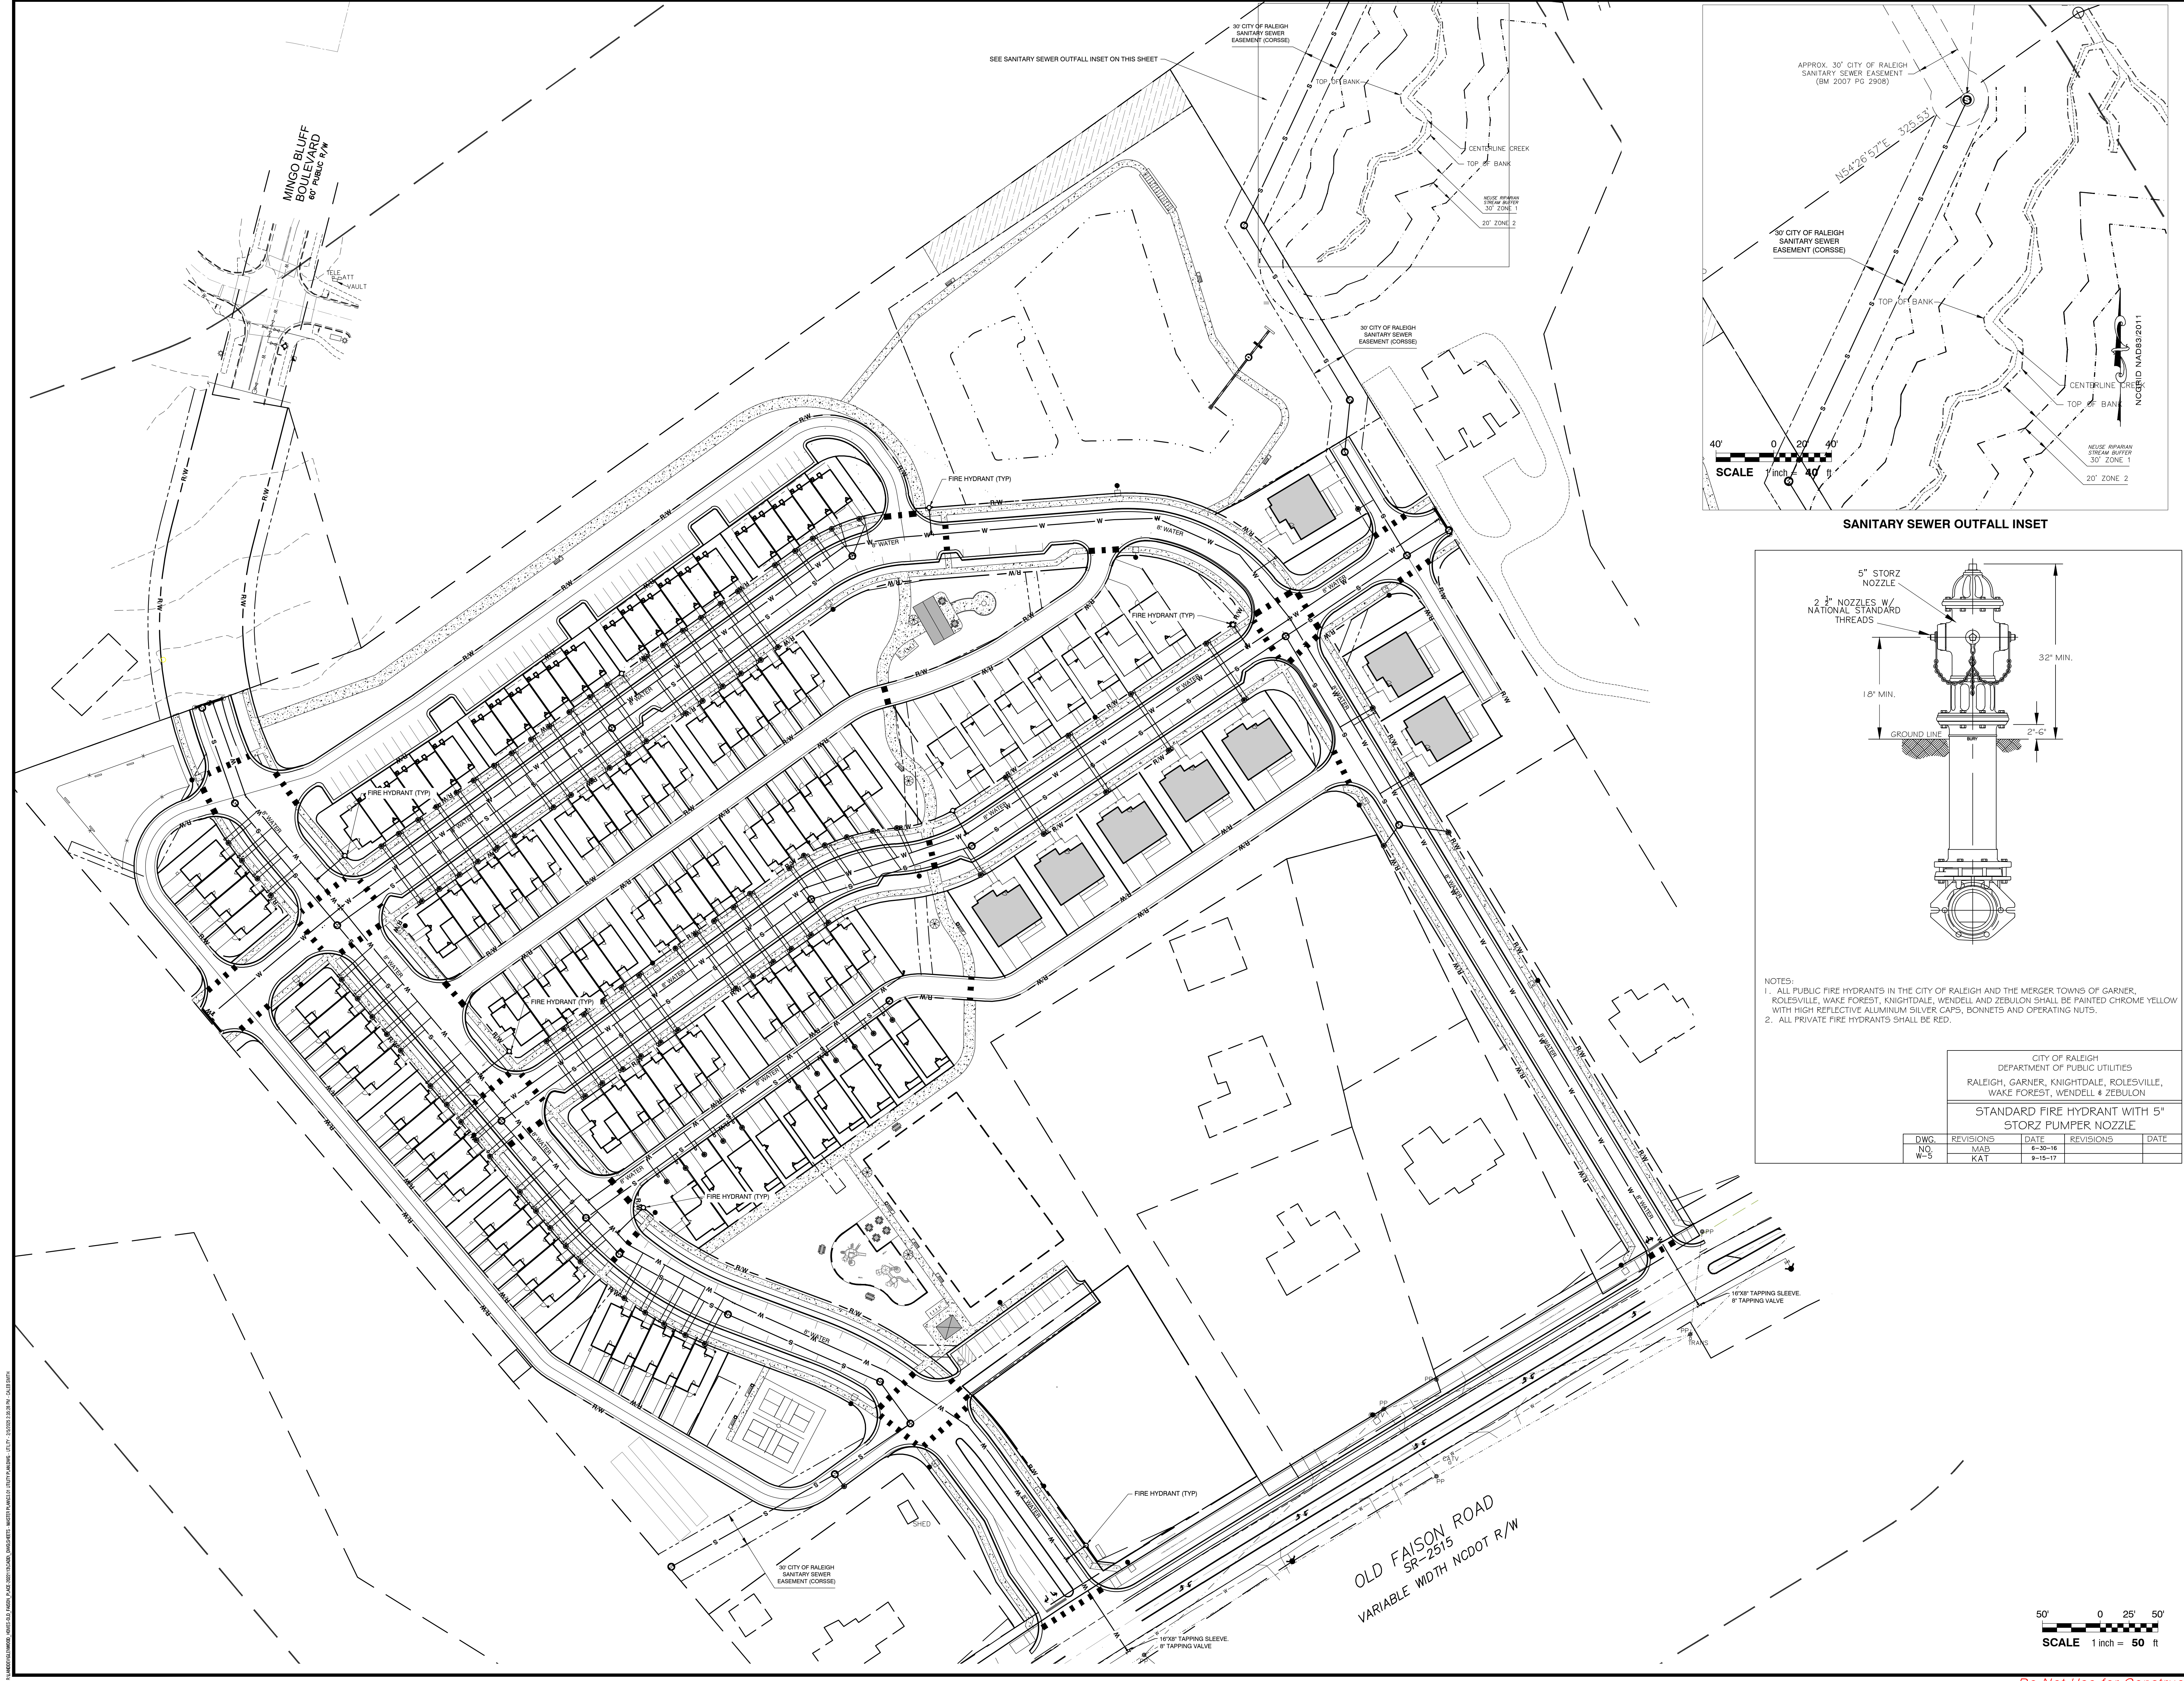

5" STORZ NOZZLE
2 3/4" NOZZLES W/ NATIONAL STANDARD THREADS
1/2" MIN.
GROUND LINE
32" MIN.
2'-6"

NOTES:
1. ALL PUBLIC FIRE HYDRANTS IN THE CITY OF RALEIGH AND THE MERGER TOWNS OF GARNER, ROLESVILLE, WAKE FOREST, KNIGHTDALE, WENDELL AND ZEBULON SHALL BE PAINTED CHROME YELLOW WITH HIGH REFLECTIVE ALUMINUM SILVER CAPS, BONNETS AND OPERATING NUTS.
2. ALL PRIVATE FIRE HYDRANTS SHALL BE RED.

CITY OF RALEIGH
DEPARTMENT OF PUBLIC UTILITIES
RALEIGH, GARNER, KNIGHTDALE, ROLESVILLE,
WAKE FOREST, WENDELL & ZEBULON

STANDARD FIRE HYDRANT WITH 5" STORZ PUMPER NOZZLE

DWG.	REVISIONS	DATE	REVISIONS	DATE
NO.	MAB	6-30-16		
W-5	KAT	9-15-17		

Engineers
Planners
Surveyors
Landscape Architects

Rivers
& ASSOCIATES, INC.
Since 1918
riversandassociates.com

ASHBURY & THE HOLDING COMPANY, LLC
OLD FAISON PLACE
CITY OF KNIGHTDALE - WAKE COUNTY - NORTH CAROLINA

PRELIMINARY UTILITY PLAN

NO.	DESCRIPTION	DATE	BY
05/28/23	MASTER PLAN SUBMITTAL #3		
07/07/23	MASTER PLAN SUBMITTAL #2		
10/21/24	MASTER PLAN SUBMITTAL #1		
1/17/24	SKETCH PLAN SUBMITTAL #2		
5/22/23	SKETCH PLAN SUBMITTAL #1		

DATE:

DESIGNED BY: CS

DRAWN BY: TAH

CHECKED BY: SJB

PROJECT No: 2022113

DRAWING No: W-4104

SCALE: AS SHOWN


SHEET No:

C3.01



Do Not Use for Construction - PRELIMINARY

PROJECT: PRELIMINARY STORMWATER MANAGEMENT PLAN FOR OLD FAISON PLACE, SR-2515, WAKE COUNTY, NC. DATE: 05/24/23. DRAWN BY: TAH. CHECKED BY: SJB. PROJECT NO: 2022113. DRAWING NO: W-4104. SCALE: AS SHOWN. SHEET NO: C4.41.

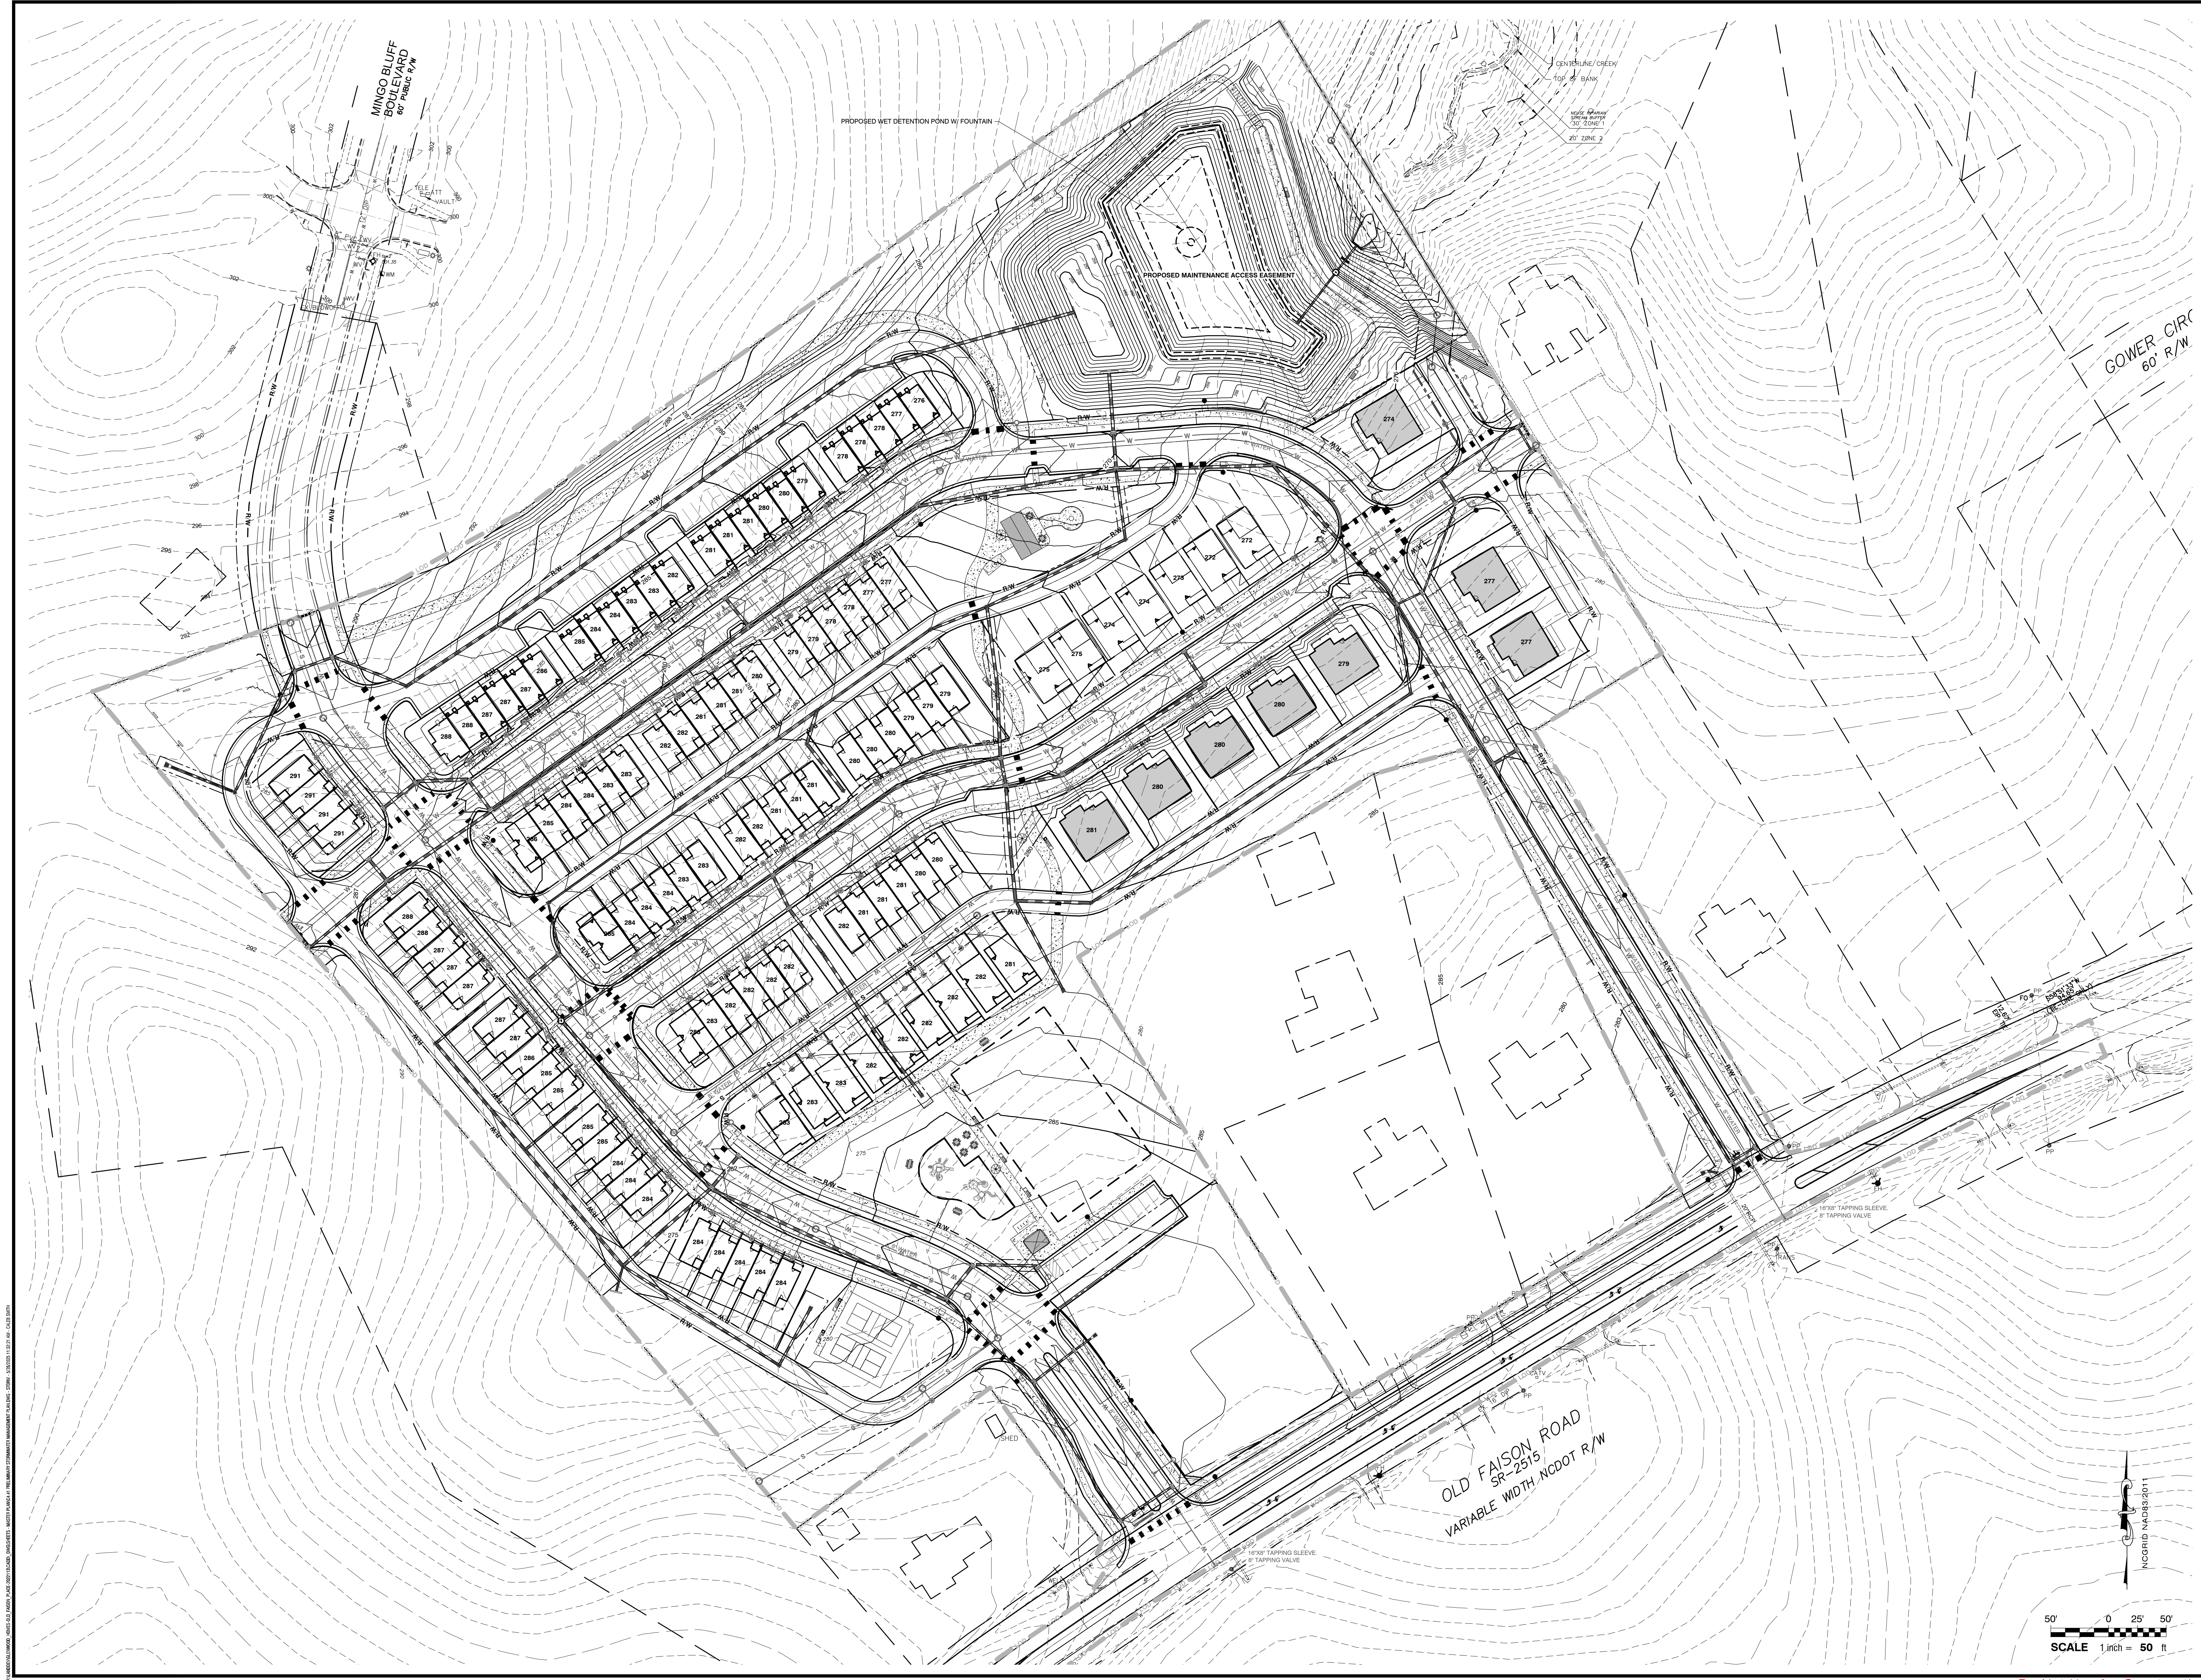

ENGINEERS
PLANNERS
SURVEYORS
LANDSCAPE ARCHITECTS

Rivers
& ASSOCIATES, INC.
Since 1918
riversandassociates.com


ASHBURY & THE HOLDING COMPANY, LLC
OLD FAISON PLACE
CITY OF KNIGHTDALE — WAKE COUNTY — NORTH CAROLINA
**PRELIMINARY STORMWATER
MANAGEMENT PLAN**

DATE: 05/24/23
DESIGNED BY: CS
DRAWN BY: TAH
CHECKED BY: SJB
PROJECT NO: 2022113
DRAWING NO: W-4104
SCALE: AS SHOWN
SHEET NO: C4.41

REVISIONS:

NO.	DATE	BY	DESCRIPTION
1	05/24/23	CS	MASTER PLAN SUBMITTAL #3
2	07/07/23	TAH	MASTER PLAN SUBMITTAL #2
3	10/21/24	SJB	MASTER PLAN SUBMITTAL #1
4	1/17/24	CS	SKETCH PLAN SUBMITTAL #2
5	5/22/23	CS	SKETCH PLAN SUBMITTAL #1


Do Not Use for Construction - PRELIMINARY

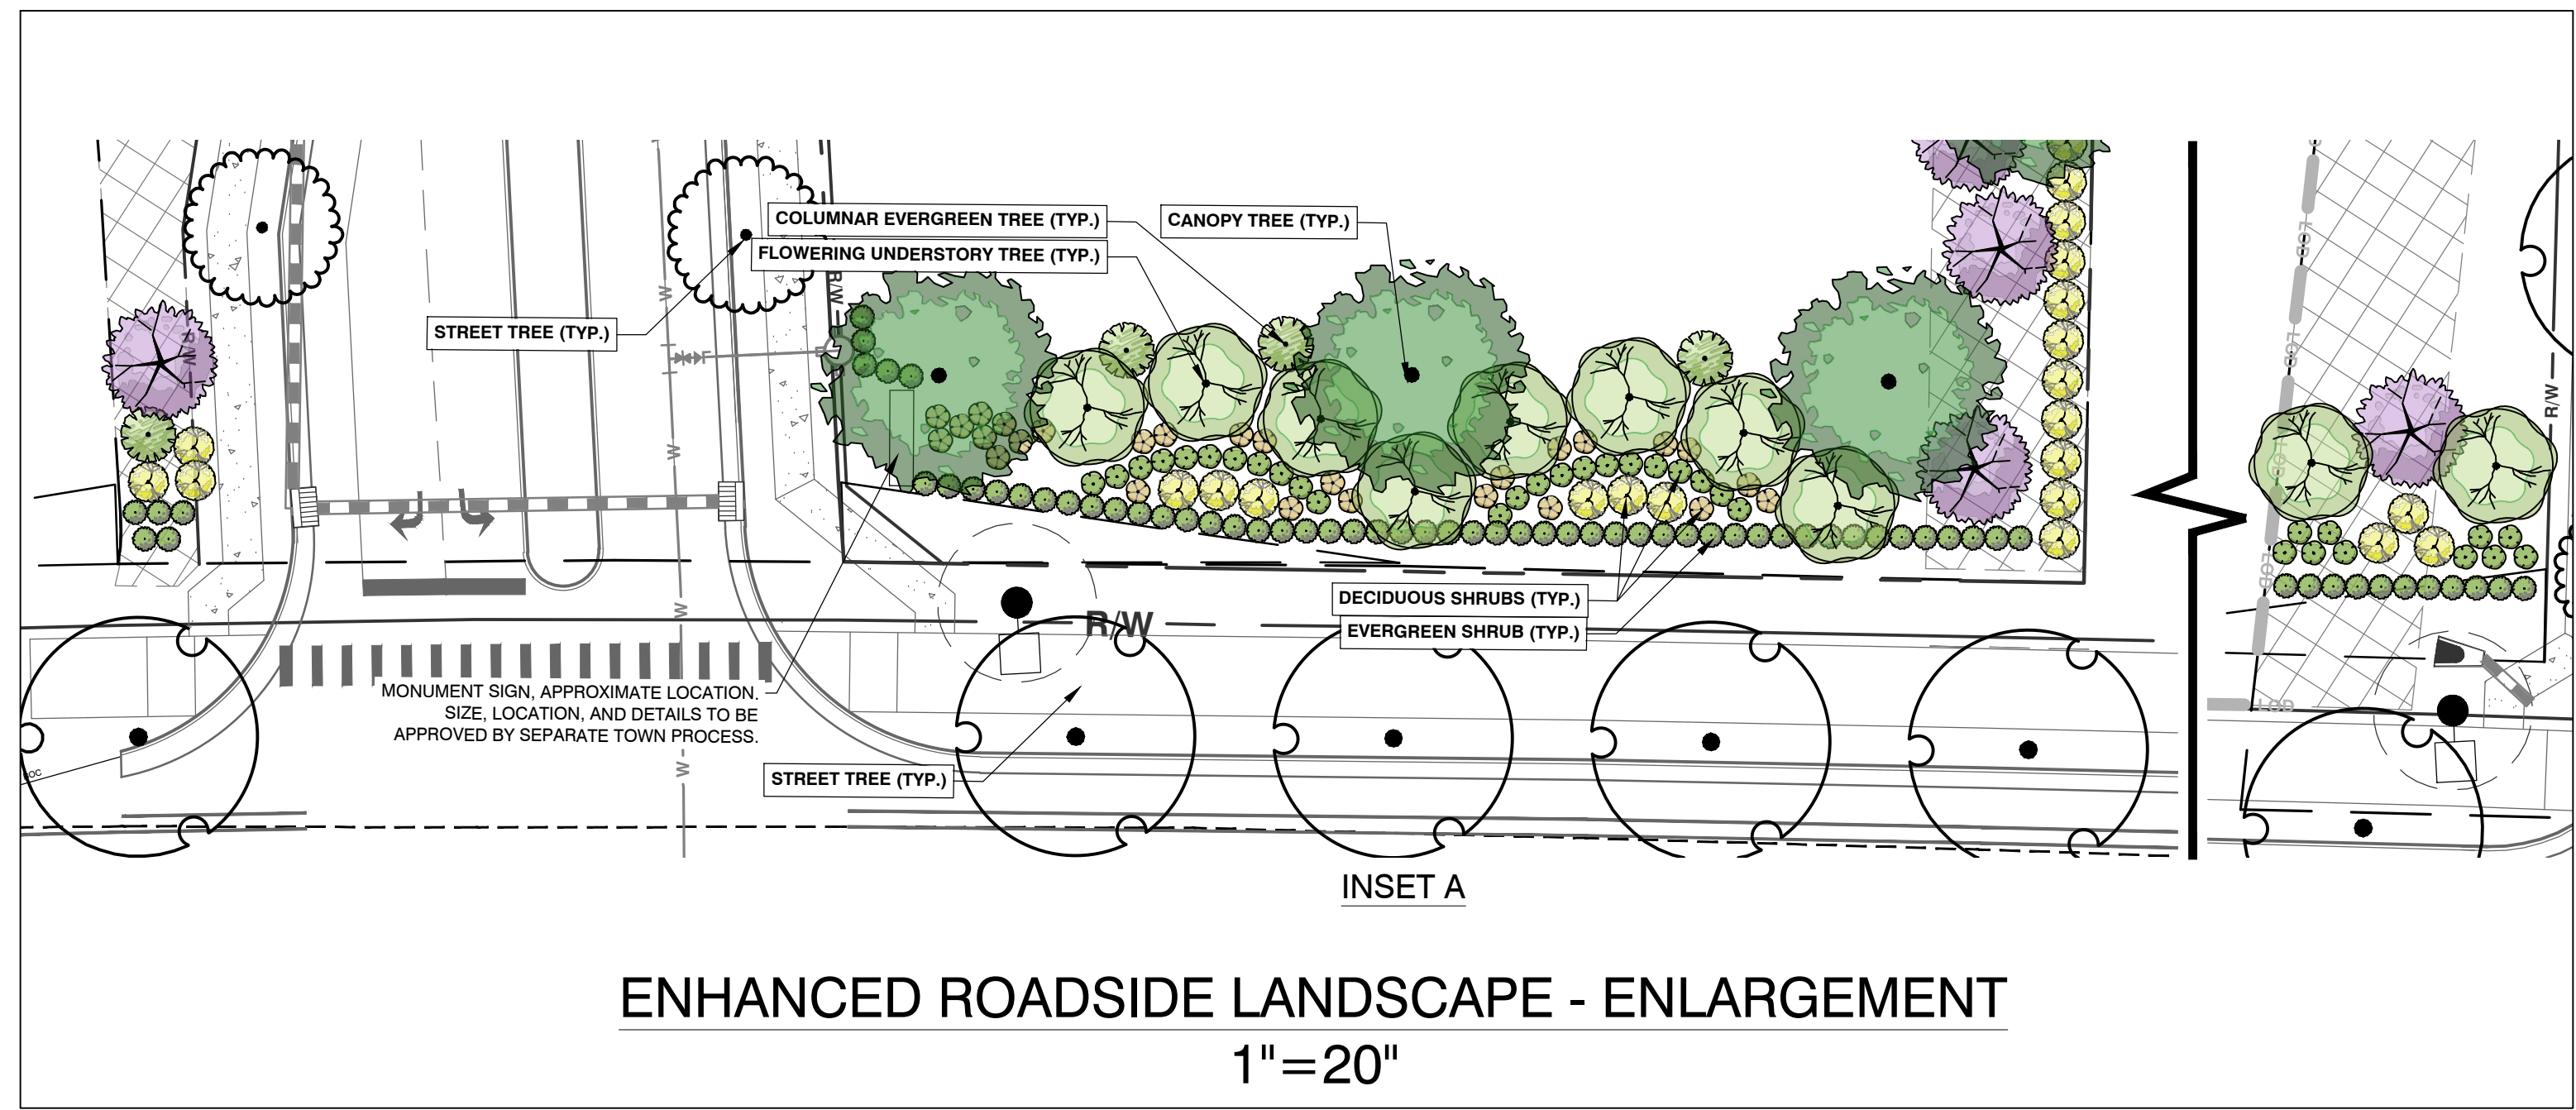

ENHANCED ROADSIDE LANDSCAPE - ENLARGEMENT
1"=20"



NOTES:

1. REMOVE WIRE OR NYLON TWINE FROM BALL.
2. SOAK ROOT BALL AND PLANT PIT IMMEDIATELY AFTER INSTALLATION.

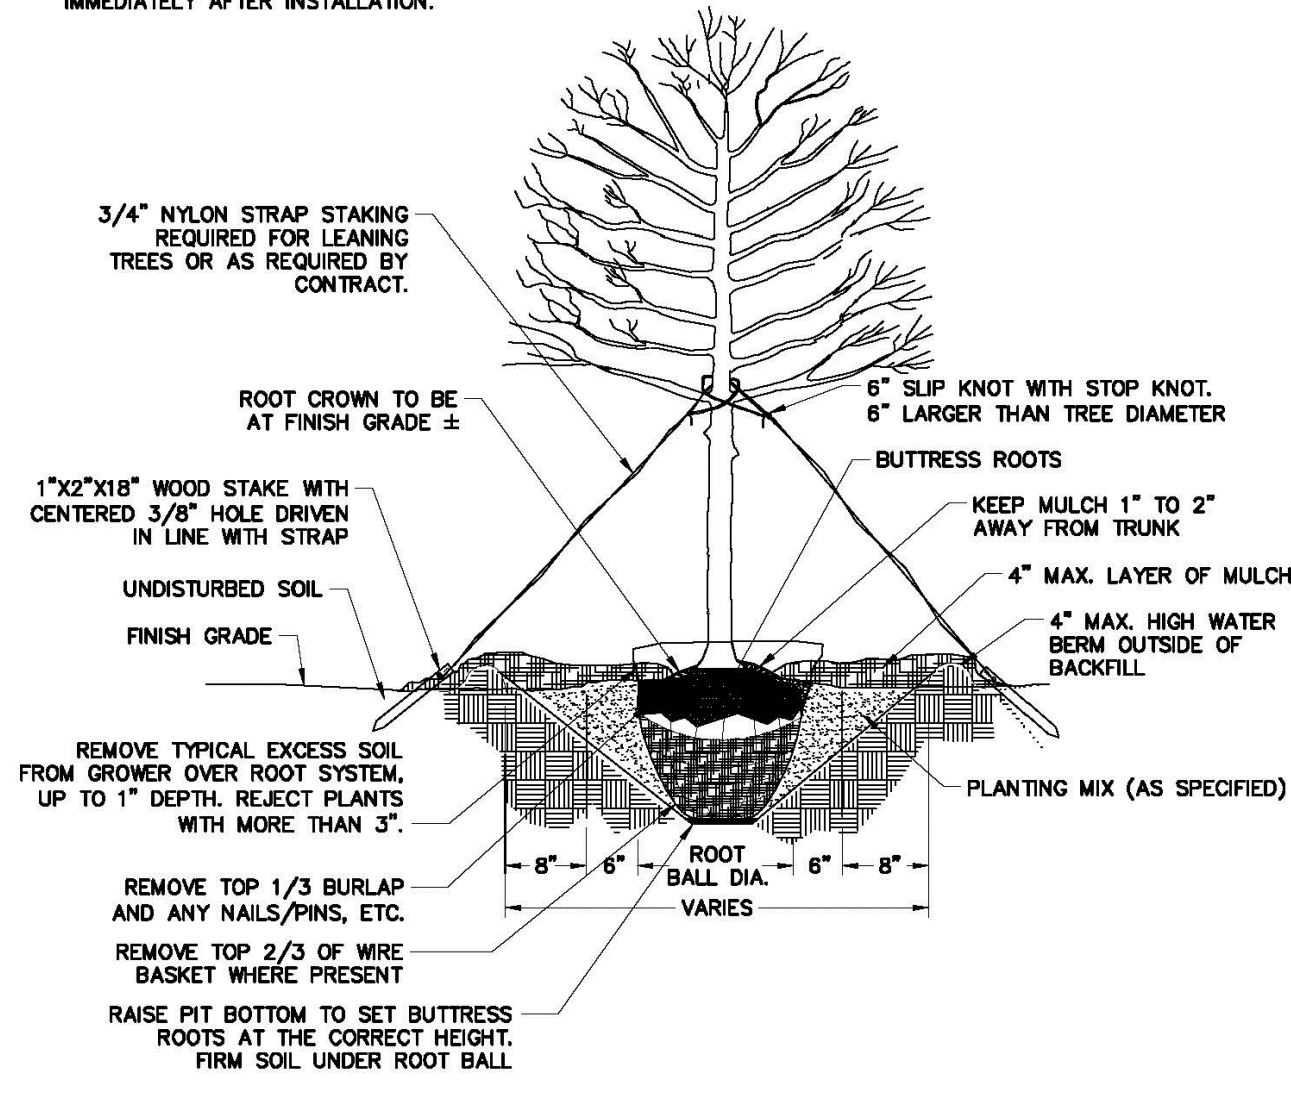


ALL TREES SHALL MEET AMERICAN STANDARD FOR NURSERY STOCK (AMSI, 1990, PART 1, "SHADE AND FLOWERING TREES")
FOR EXAMPLE: CALIPER HEIGHT (RANGE) MAX. HEIGHT MIN. ROOT BALL DIA. MIN. ROOT BALL DEPTH

REVISIONS	DATE	DESCRIPTION	STD. NO.
TOWN OF KNIGHTDALE STANDARD DETAILS		TREE PLANTING (FOR SINGLE AND MULTI-STEM TREES)	3.25

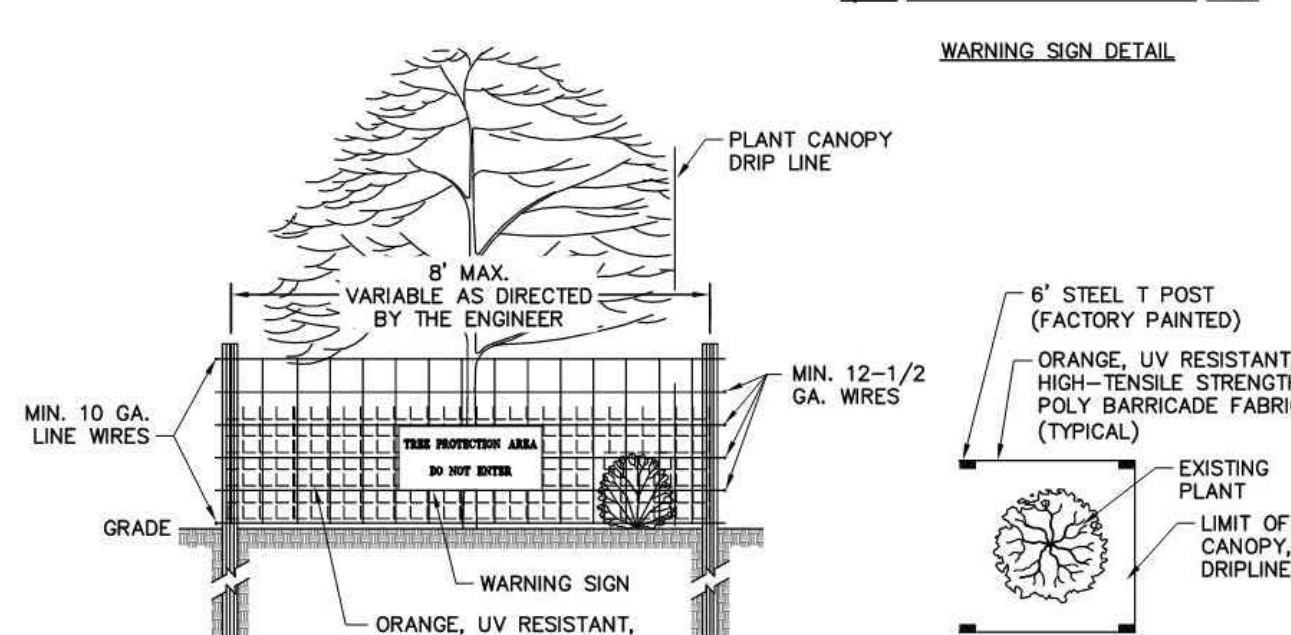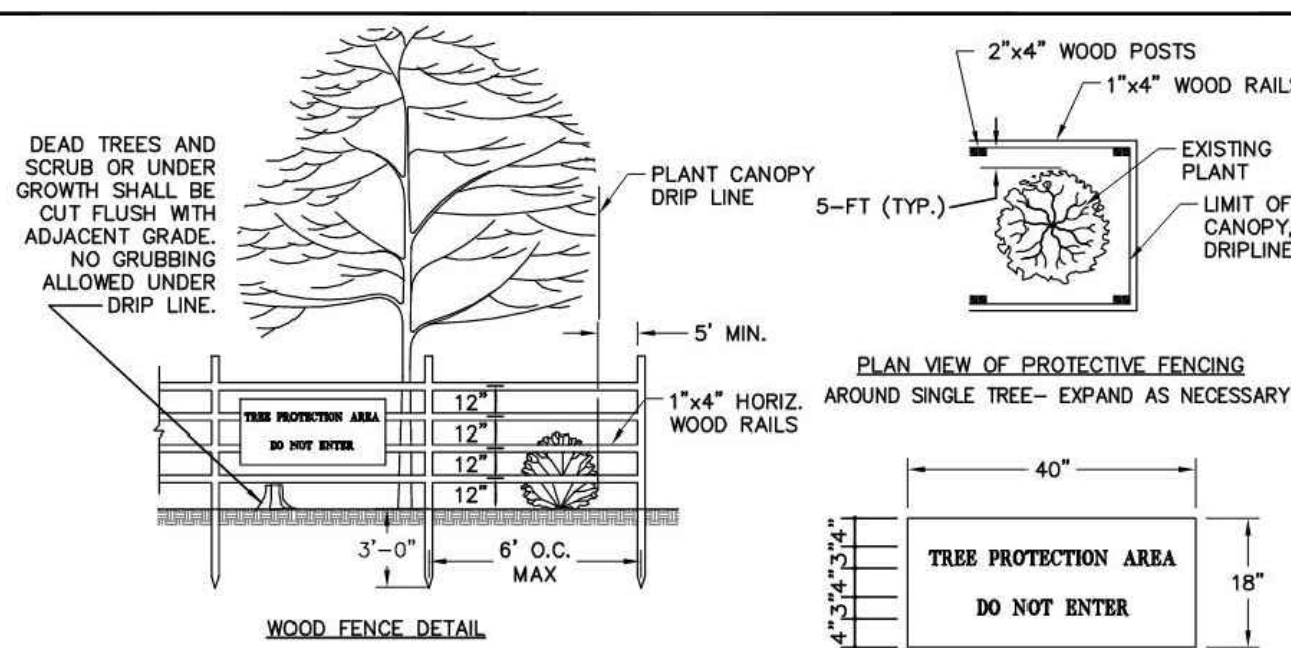

1. REMOVE ALL BARRIERS UPON COMPLETION OF PROJECT.
2. LANDSCAPING PLANTS SHALL SHOW LOCATIONS OF ALL TREE PROTECTION FENCES.
3. ALL PLANTS TO BE SAVED SHALL BE PROTECTED BY FENCING AS SHOWN IN THIS DETAIL.
4. CONTRACTOR SHALL INSTALL FENCING PRIOR TO BEGINNING ANY CONSTRUCTION OR GRADING ACTIVITY.
5. CONTRACTOR SHALL CALL FOR INSPECTION AND APPROVAL OF PROTECTIVE FENCING PRIOR TO BEGINNING ANY CONSTRUCTION OR GRADING.
6. PROTECTIVE FENCING SHALL BE LOCATED 5' OUTSIDE DRIPLINE OF TREES AND 1' MINIMUM OUTSIDE SHRUBS OR OTHER PLANTS.

REVISIONS	DATE	DESCRIPTION	STD. NO.
TOWN OF KNIGHTDALE STANDARD DETAILS		PLANT PROTECTIVE FENCING	2.10

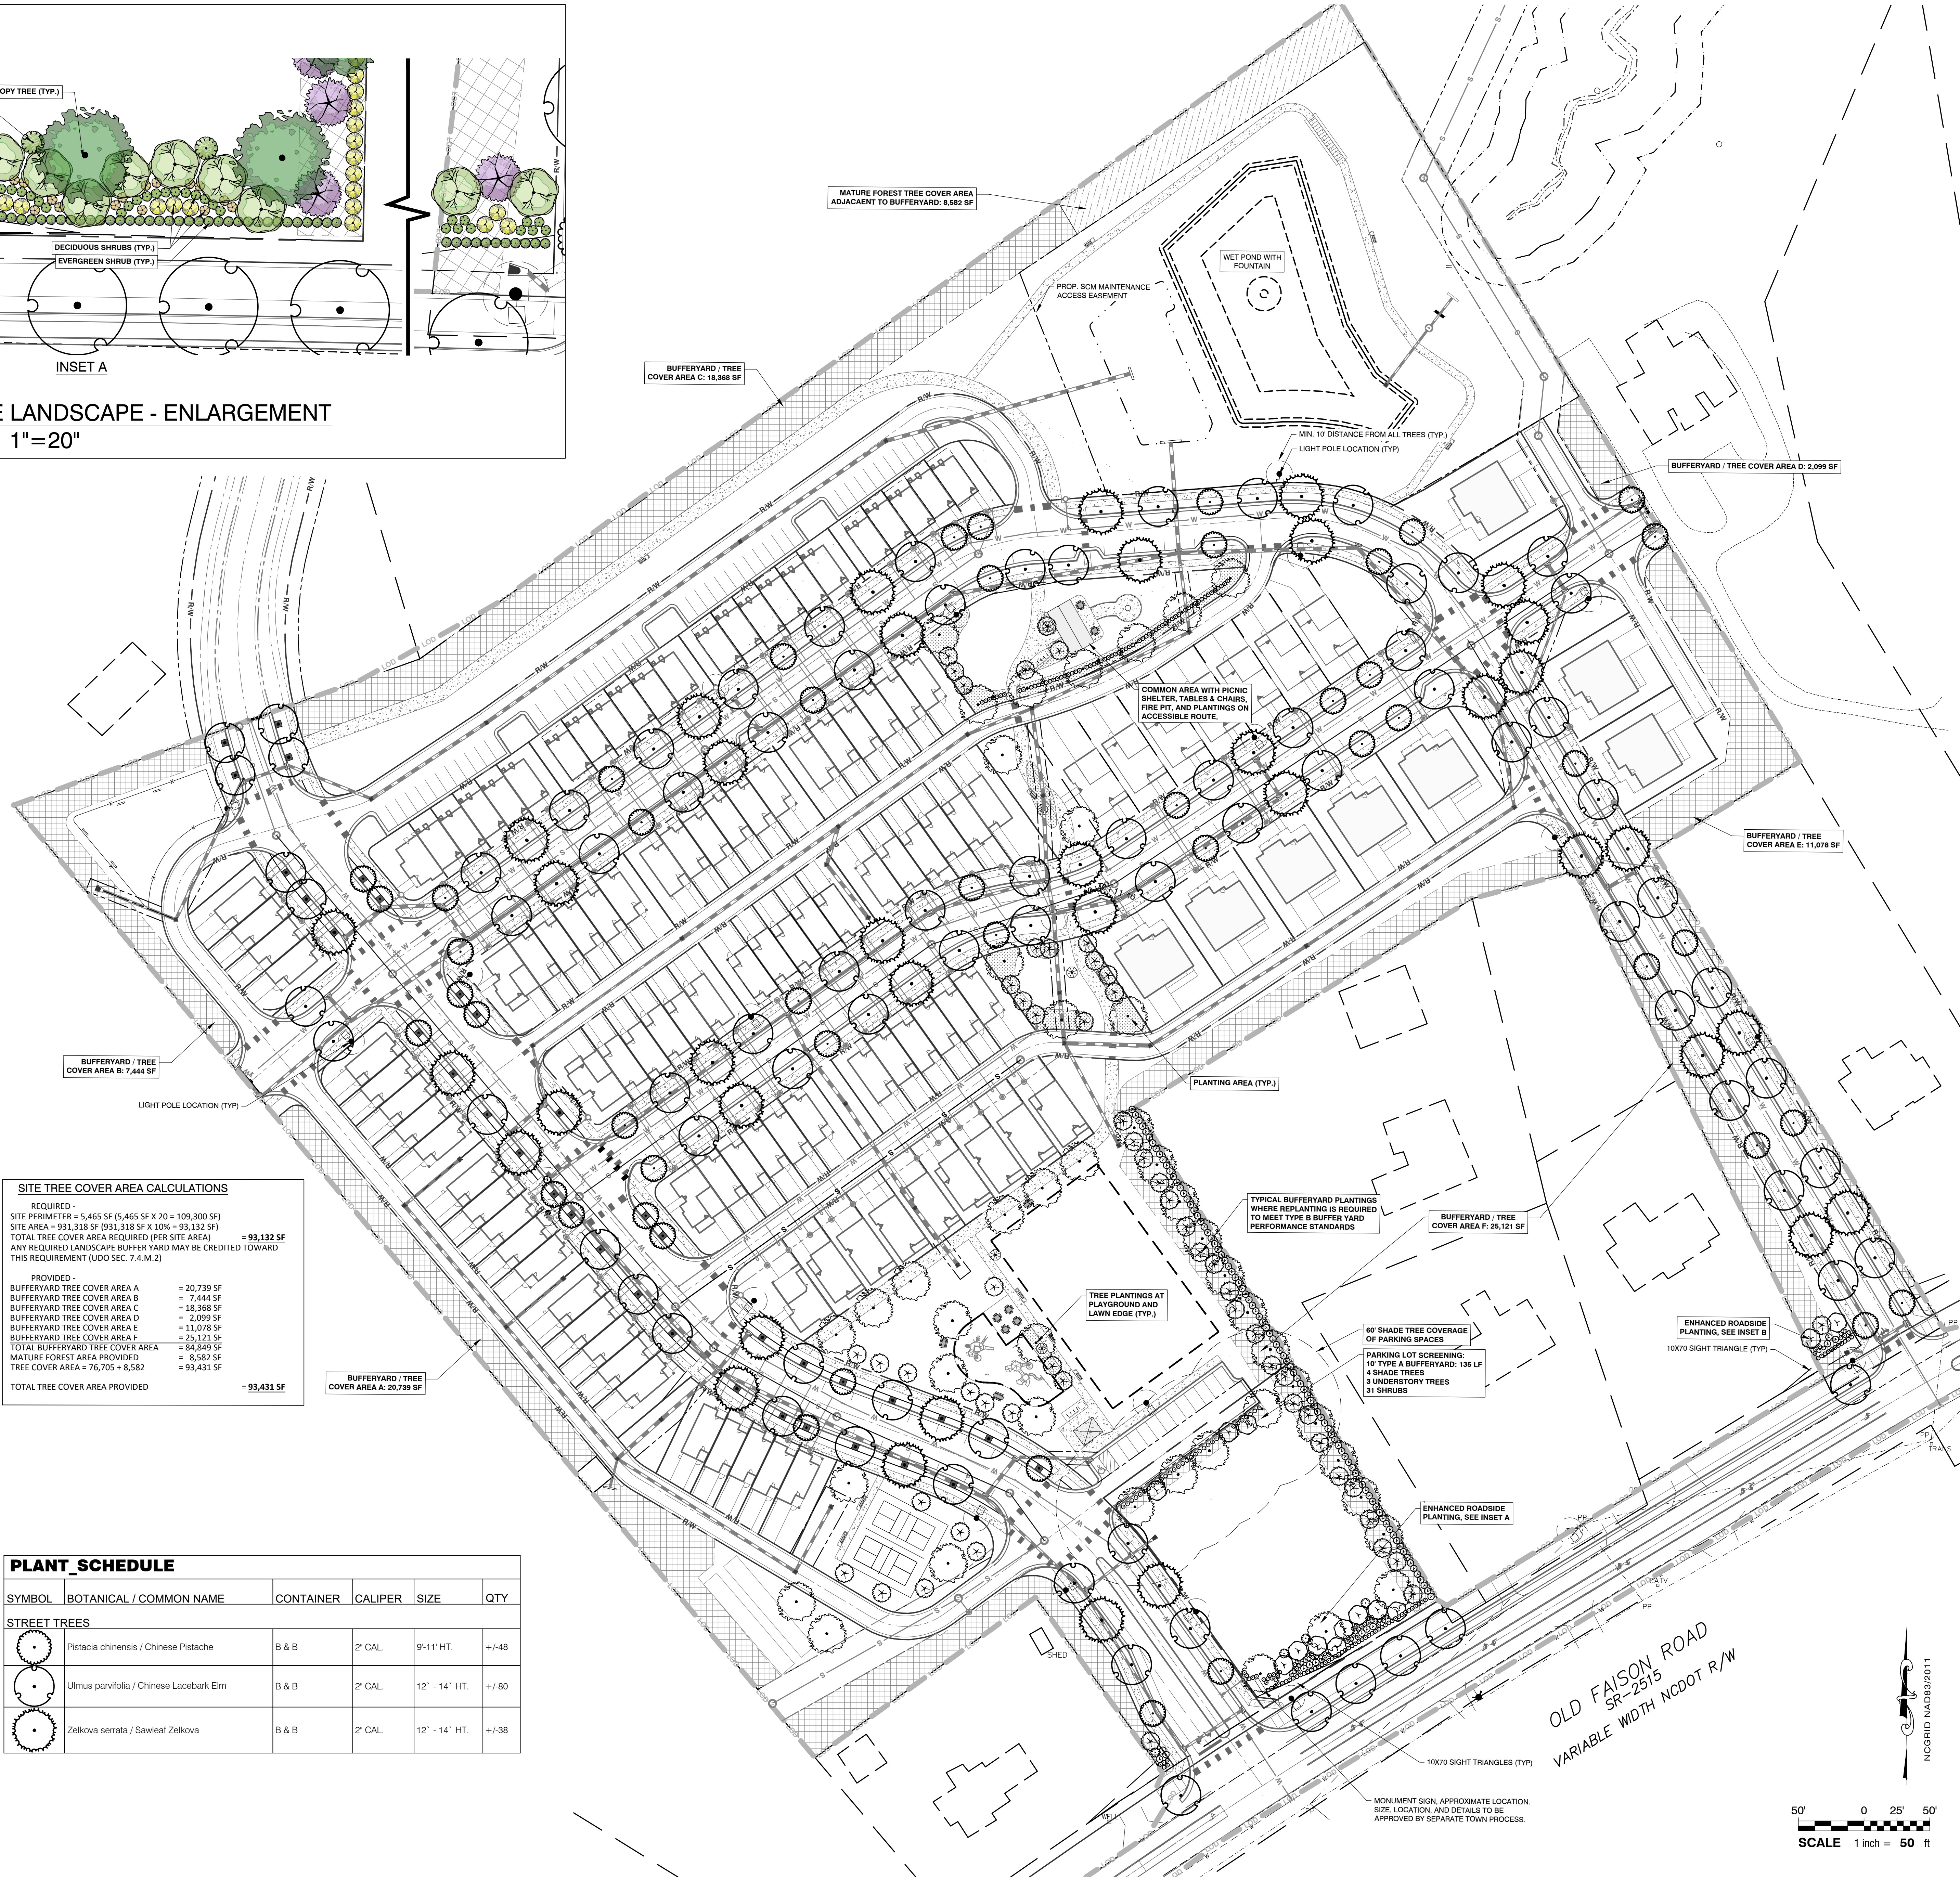

SITE TREE COVER AREA CALCULATIONS	
REQUIRED -	
SITE PERIMETER = 5,465 SF (5,465 SF X 20 = 109,300 SF)	
SITE AREA = 931,318 SF (931,318 SF X 10% = 93,132 SF)	
TOTAL TREE COVER AREA REQUIRED (PER SITE AREA)	93,132 SF
ANY REQUIRED LANDSCAPE BUFFER AREA MAY BE CREDITED TOWARD THIS REQUIREMENT (UDO SEC. 7.4.M.2)	
PROVIDED -	
BUFFERYARD TREE COVER AREA A = 20,739 SF	
BUFFERYARD TREE COVER AREA B = 7,444 SF	
BUFFERYARD TREE COVER AREA C = 18,368 SF	
BUFFERYARD TREE COVER AREA D = 2,099 SF	
BUFFERYARD TREE COVER AREA E = 11,078 SF	
BUFFERYARD TREE COVER AREA F = 25,121 SF	
TOTAL BUFFERYARD TREE COVER AREA = 84,849 SF	
MATURE FOREST AREA PROVIDED = 8,582 SF	
TREE COVER AREA = 76,705 + 8,582 = 93,431 SF	
TOTAL TREE COVER AREA PROVIDED	93,431 SF

PLANT SCHEDULE					
SYMBOL	BOTANICAL / COMMON NAME	CONTAINER	CALIPER	SIZE	QTY
STREET TREES					
	Pistacia chinensis / Chinese Pistache	B & B	2" CAL.	9'-11' HT.	+/-48
	Ulmus parvifolia / Chinese Lacebark Elm	B & B	2" CAL.	12' - 14' HT.	+/-80
	Zelkova serrata / Sawtooth Zelkova	B & B	2" CAL.	12' - 14' HT.	+/-38

ASHBURY & THE HOLDING COMPANY, LLC
OLD FAISON PLACE
CITY OF KNIGHTDALE - WAKE COUNTY - NORTH CAROLINA

DESIGNED BY: SBF
DRAWN BY: SBF
CHECKED BY: SJB
PROJECT No: 2022113
DRAWING No: W-4104
SCALE: AS SHOWN
SHEET No: L1.01

Engineers
Planners
Surveyors
Landscape Architects

Rivers
& ASSOCIATES, INC.
Since 1918
riversandassociates.com

Six Forks Place III Ste. 230
353 E. Six Forks Road
Raleigh, NC 27609
919.594.1626

REVISIONS:


NO.	DATE	DESCRIPTION
1	05/24/25	MASTER PLAN SUBMITTAL #3
2	07/02/25	MASTER PLAN SUBMITTAL #2
3	10/21/24	MASTER PLAN SUBMITTAL #1
4	1/17/24	SKETCH PLAN SUBMITTAL #2
5	5/22/23	SKETCH PLAN SUBMITTAL #1

DATE: _____
SCALE: 1 inch = 50 ft
NCGRID NAD83/2011


50' 0 25' 50'
SCALE 1 inch = 50 ft

Do Not Use for Construction - PENDING APPROVAL

ASBURY & THE HOLDING COMPANY, LLC
10000 N. W. 10th Ave., Suite 100, Fort Lauderdale, FL 33304
Tel: 954.578.1234 Fax: 954.578.1235
www.asburyandtheholdingcompany.com
© 2011 ASBURY & THE HOLDING COMPANY, LLC
ALL RIGHTS RESERVED

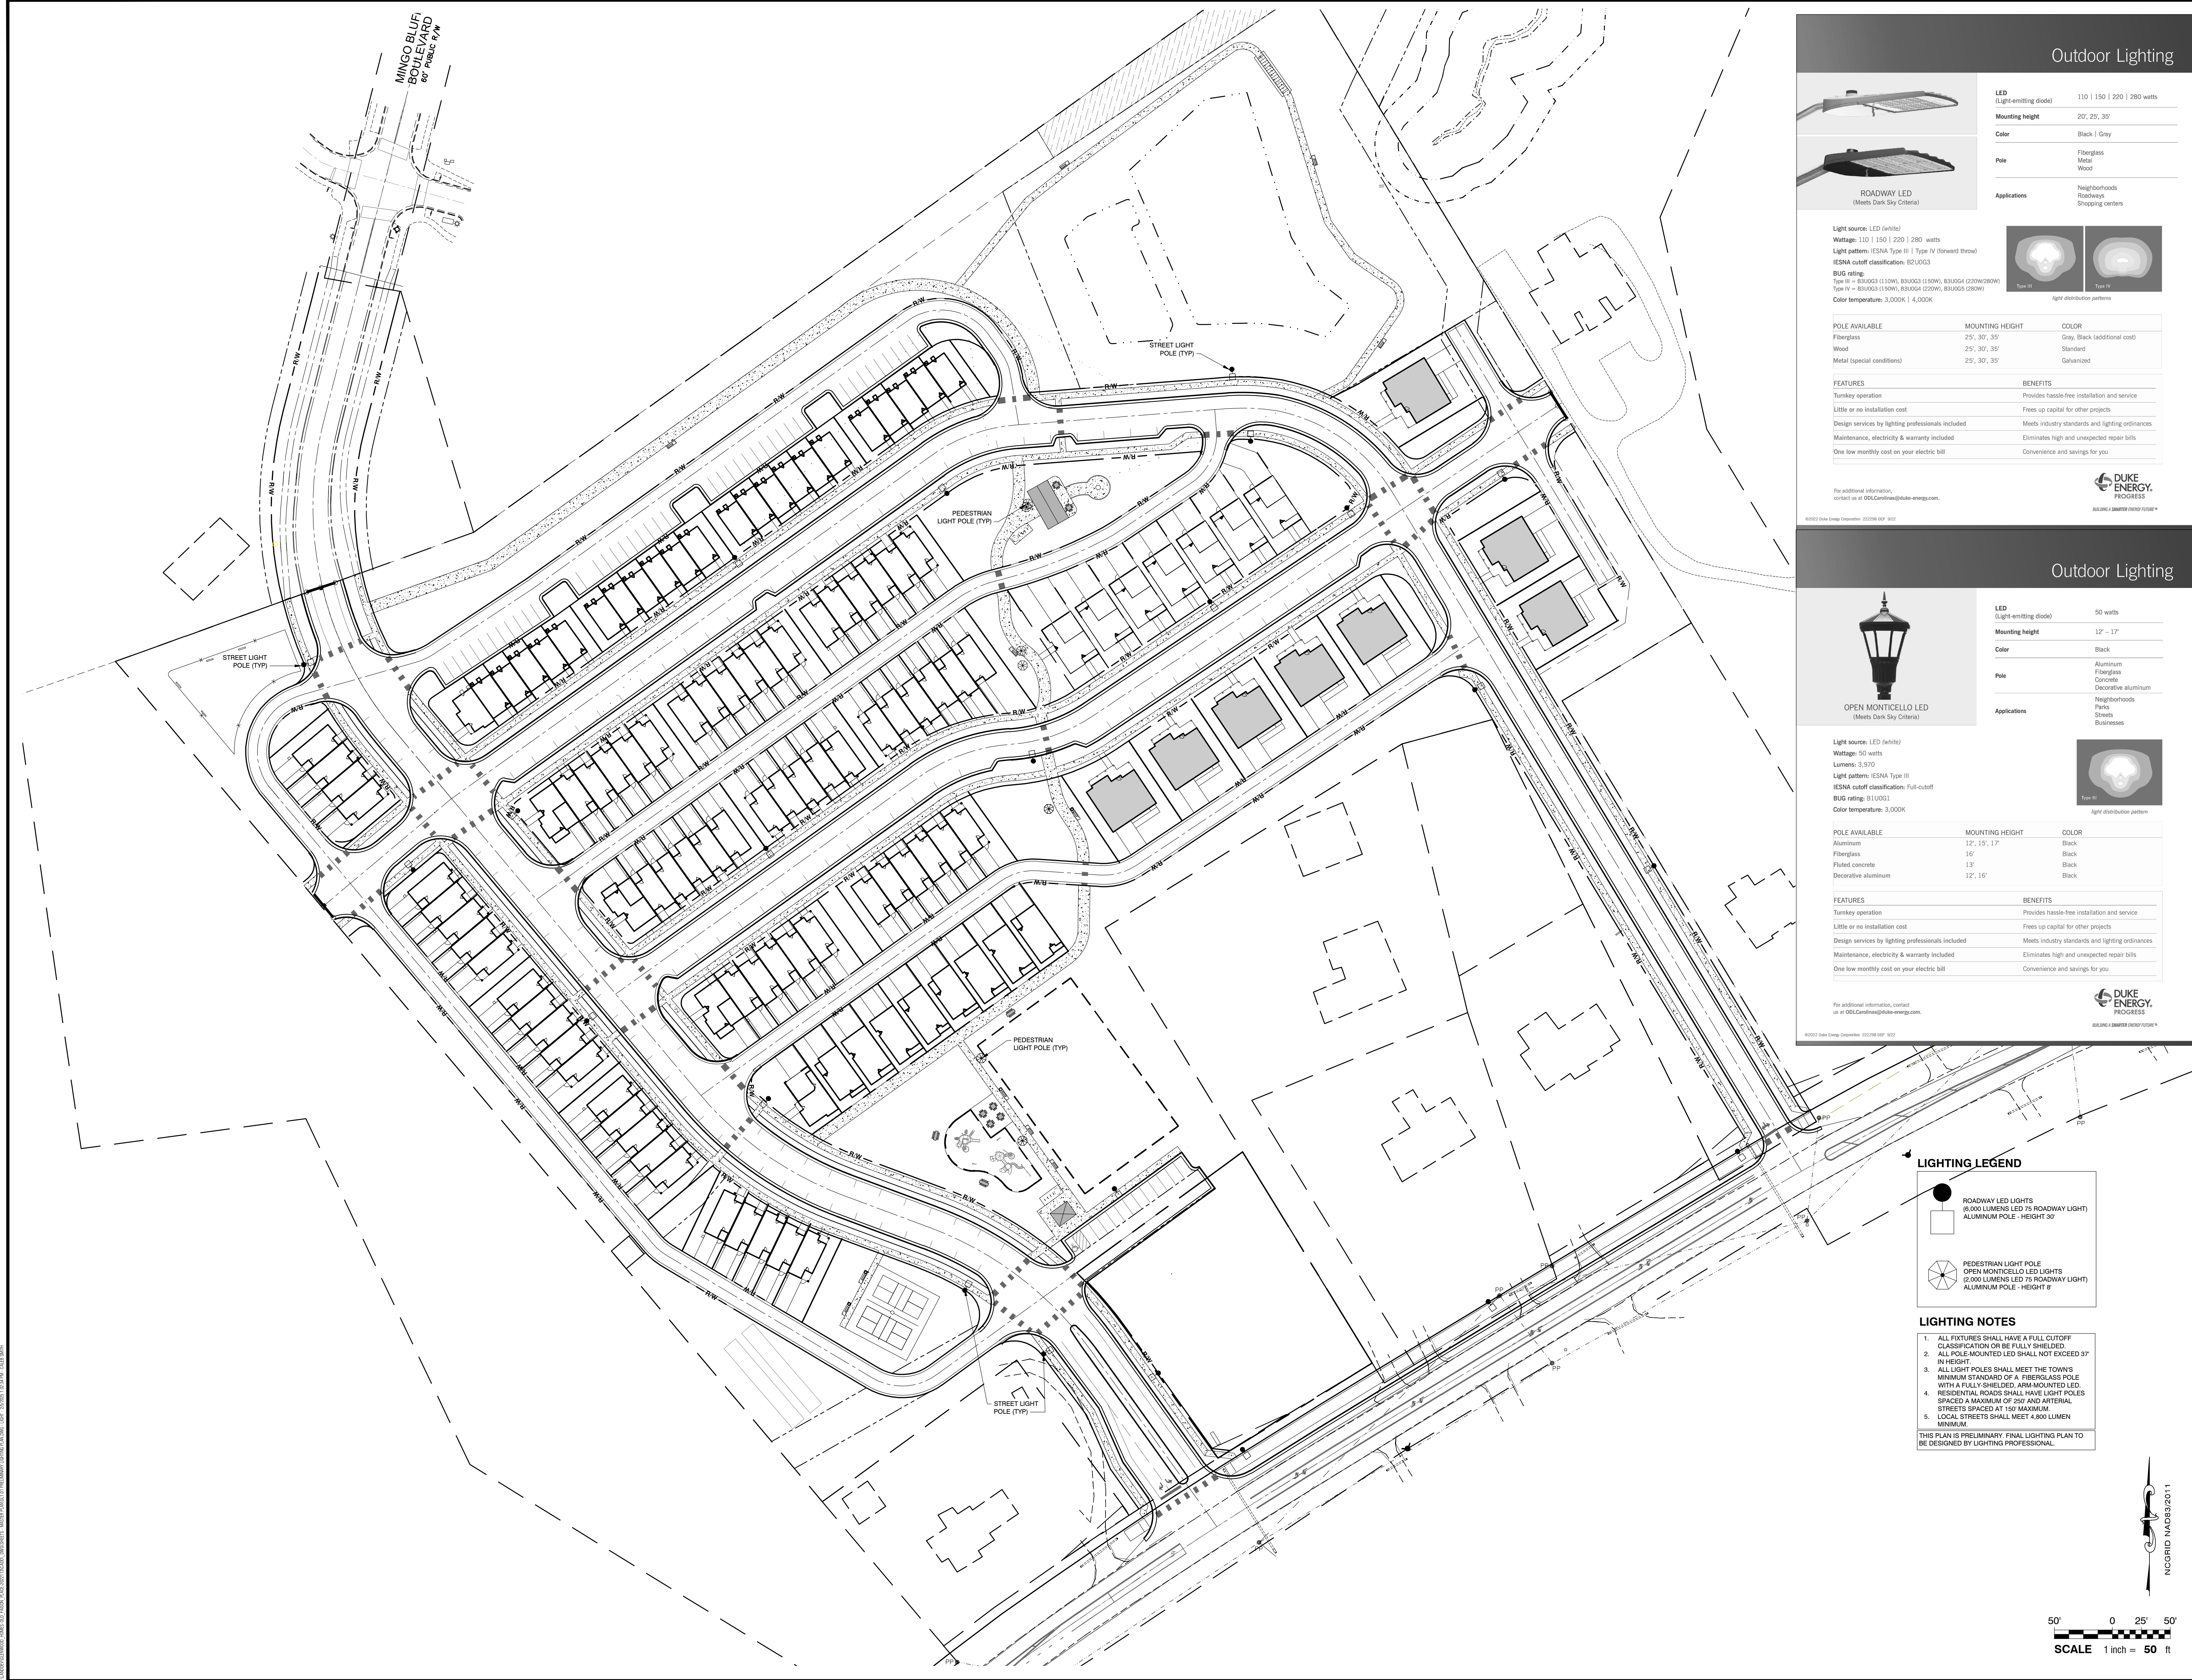

Outdoor Lighting

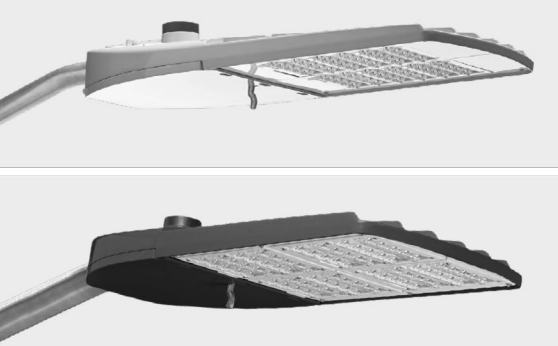

ROADWAY LED
(Meets Dark Sky Criteria)

Light source: LED (white)
Wattage: 110 | 150 | 220 | 280 watts
Light pattern: IESNA Type III | Type IV (forward throw)
IESNA cutoff classification: 82/UG3
BUG rating:
Type II = 83/UG3 (110W), 83/UG3 (150W), 83/UG4 (220W/280W)
Type IV = 83/UG3 (150W), 83/UG4 (220W), 83/UG5 (280W)
Color temperature: 3,000K | 4,000K



POLE AVAILABLE	MOUNTING HEIGHT	COLOR
Fiberglass	25', 30', 35'	Gray, Black (additional cost)
Wood	25', 30', 35'	Standard
Metal (special conditions)	25', 30', 35'	Galvanized

FEATURES	BENEFITS
Turnkey operation	Provides hassle-free installation and service
Little or no installation cost	Frees up capital for other projects
Design services by lighting professionals included	Meets industry standards and lighting ordinances
Maintenance, electricity & warranty included	Eliminates high and unexpected repair bills
One low monthly cost on your electric bill	Convenience and savings for you

For additional information, contact us at ODS@dukeenergy.com.

DUKE ENERGY
PROGRESS

©2010 Duke Energy Corporation 022208 DDP 001

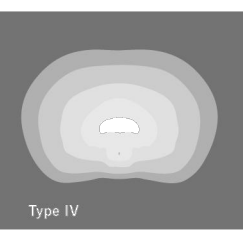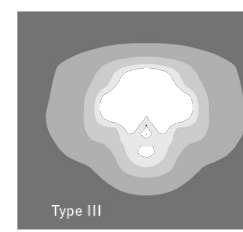

light distribution patterns

Outdoor Lighting



OPEN MONTICELLO LED
(Meets Dark Sky Criteria)

Light source: LED (white)
Lumens: 3,970
Light pattern: IESNA Type III
IESNA cutoff classification: Full cutoff
BUG rating: 81/UG1
Color temperature: 3,000K


POLE AVAILABLE	MOUNTING HEIGHT	COLOR
Aluminum	12', 15', 17'	Black
Fiberglass	16'	Black
Fluted concrete	13'	Black
Decorative aluminum	12', 16'	Black

FEATURES	BENEFITS
Turnkey operation	Provides hassle-free installation and service
Little or no installation cost	Frees up capital for other projects
Design services by lighting professionals included	Meets industry standards and lighting ordinances
Maintenance, electricity & warranty included	Eliminates high and unexpected repair bills
One low monthly cost on your electric bill	Convenience and savings for you

For additional information, contact us at ODS@dukeenergy.com.

DUKE ENERGY
PROGRESS

©2010 Duke Energy Corporation 022208 DDP 001

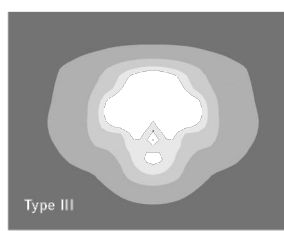

light distribution patterns

LIGHTING LEGEND

- ROADWAY LED LIGHTS
(6,000 LUMENS LED 75 ROADWAY LIGHT)
ALUMINUM POLE - HEIGHT 30'
- PEDESTRIAN LIGHT POLE
OPEN MONTICELLO LED LIGHTS
(2,000 LUMENS LED 75 ROADWAY LIGHT)
ALUMINUM POLE - HEIGHT 6'

LIGHTING NOTES

- ALL FIXTURES SHALL HAVE A FULL CUTOFF CLASSIFICATION OR BE FULLY SHIELDED.
 - ALL POLE-MOUNTED LED SHALL NOT EXCEED 37' IN HEIGHT.
 - ALL LIGHT POLES SHALL MEET THE TOWNS MINIMUM STANDARD OF A FIBERGLASS POLE WITH A FULLY SHIELDED, ARM-MOUNTED LED.
 - RESIDENTIAL ROADS SHALL HAVE LIGHT POLES SPACED A MAXIMUM OF 250' AND ARTERIAL STREETS SPACED AT 150' MAXIMUM.
 - LOCAL STREETS SHALL MEET A 4,800 LUMEN MINIMUM.
- THIS PLAN IS PRELIMINARY. FINAL LIGHTING PLAN TO BE DESIGNED BY LIGHTING PROFESSIONAL.

NGCRID NAD83/2011

50' 0 25' 50'
SCALE 1 inch = 50 ft

Six Forks Place III Ste. 230
353 E. Six Forks Road
Raleigh, NC 27609
919.594.1626

Rivers
& ASSOCIATES, INC.
Since 1918
riversandassociates.com

Engineers
Planners
Surveyors
Landscape Architects

Preliminary
DO NOT USE
FOR CONSTRUCTION

REVISIONS:		DATE	BY

ASBURY & THE HOLDING COMPANY, LLC
OLDE FAISON PLACE
CITY OF KNIGHTDALE - WAKE COUNTY - NORTH CAROLINA
PRELIMINARY LIGHTING PLAN

DATE: _____
DESIGNED BY: ODS
DRAWN BY: TAH
CHECKED BY: SJB
PROJECT No. 2022113
DRAWING No. W-4104
SCALE: AS SHOWN
SHEET No. **SL1.01**

Do Not Use for Construction - PRELIMINARY



Architectural Features

- Covered Front Porches
- Variety of Window Fenestrations
- 12/12 Roof Pitch Front Gable
- Brick Veneer on Front Elevation
- Mix of Lap & Board & Batten Siding
- Dormer
- Composite Roof Shingles
- Wrapped Porch Columns w/ Brackets

Denmark '1' - Front Elevation

Knightdale, NC

09.26.2024



www.gmdesigngroup.com

© gmd design group
carolinas, inc. 2024

The drawings presented are illustrative of character and design intent only, and are subject to change based upon final design considerations (i.e. applicable codes, structural, and MEP design requirements, unit plan / floor plan changes, etc.)
© 2024 gmdesigngroup carolinas, inc.



Architectural Features

- Covered Front Porches
- Variety of Window Fenestrations
- 12/12 Roof Pitch Front Gable
- Brick Veneer on Front Elevation
- Mix of Lap & Board & Batten Siding
- Composite Roof Shingles
- Wrapped Porch Columns

Denmark '2' - Front Elevation

Knightdale, NC

09.26.2024



www.gmdesigngroup.com

© gmd design group
carolinas, inc. 2024

The drawings presented are illustrative of character and design intent only, and are subject to change based upon final design considerations (i.e. applicable codes, structural, and MEP design requirements, unit plan / floor plan changes, etc.)
© 2024 gmdesigngroup carolinas, inc.



Architectural Features

- Covered Front Porches
- Variety of Window Fenestrations
- 9/12 Roof Pitch Front Gable
- Brick Veneer on Front Elevation
- Mix of Lap & Shingle Siding
- Composite Roof Shingles
- Wrapped Porch Columns

Denmark '3' - Front Elevation

Knightdale, NC

09.26.2024



www.gmdesigngroup.com

© gmd design group
carolinas, inc. 2024

The drawings presented are illustrative of character and design intent only, and are subject to change based upon final design considerations (i.e. applicable codes, structural, and MEP design requirements, unit plan / floor plan changes, etc.)
© 2024 gmdesigngroup carolinas, inc.



Architectural Features

- Covered Front Porches
- Variety of Window Fenestrations
- 12/12 Roof Pitch Front Gable
- Stone Veneer on Front Elevation
- Mix of Lap, Board & Batten, Shingle Siding
- Composite Roof Shingles
- Tapered Porch Columns

Denmark '4' - Front Elevation

Knightdale, NC

09.26.2024



www.gmdesigngroup.com

© gmd design group
carolinas, inc. 2024

The drawings presented are illustrative of character and design intent only, and are subject to change based upon final design considerations (i.e. applicable codes, structural, and MEP design requirements, unit plan / floor plan changes, etc.)
© 2024 gmdesigngroup carolinas, inc.



Architectural Features

- Covered Front Porches
- Variety of Window Fenestrations
- 9/12 Roof Pitch Front Gable
- Brick Veneer on Front Elevation
- Mix of Lap & Shingle Siding
- Composite Roof Shingles
- Wrapped Porch Columns

Denmark '5' - Front Elevation

Knightdale, NC

09.26.2024



www.gmdesigngroup.com

© gmd design group
carolinas, inc. 2024

The drawings presented are illustrative of character and design intent only, and are subject to change based upon final design considerations (i.e. applicable codes, structural, and MEP design requirements, unit plan / floor plan changes, etc.)
© 2024 gmdesigngroup carolinas, inc.



- COMPOSITE ROOF SHINGLES
- FIBER CEMENT BOARD AND BATTEN
- VINYL WINDOWS
- FIBER CEMENT LAP SIDING
- BRICK ROWLOCK OVER SOLDIER
- BRICK VENEER

Architectural Features

- Covered Front Porches
- Variety of Window Fenestrations
- 10/12 Roof Pitch Front Gable
- Brick Veneer on Front Elevation
- Mix of Lap & Shingle Siding
- Dormer
- Composite Roof Shingles
- Wrapped Porch Columns

Denmark '6' - Front Elevation

Knightdale, NC

09.26.2024



The drawings presented are illustrative of character and design intent only, and are subject to change based upon final design considerations (i.e. applicable codes, structural, and MEP design requirements, unit plan / floor plan changes, etc.)
© 2024 gmdesigngroup carolinas, inc.









Architectural Features

- Covered Front Porches
- Variety of Window Fenestrations
- 12/12 Roof Pitch Front Gable
- Brick & Stone Veneer on Front Elevation
- Mix of Lap, Board & Batten & Shingle Siding
- Composite Roof Shingles
- Wrapped Porch Columns



6-Plex - Front Elevation

20' 3-Story Rear Load Townhomes - Knightdale, NC

09.27.2024



www.gmdesigngroup.com

© gmd design group carolinas, inc. 2024

The drawings presented are illustrative of character and design intent only, and are subject to change based upon final design considerations (i.e., applicable codes, structural, and MEP design requirements, unit plan / floor plan changes, etc.) © 2024 gmdesigngroup carolinas, inc.



FIBER CEMENT
LAP SIDING



6-Plex - Rear Elevation

20' 3-Story Rear Load Townhomes - Knightdale, NC

09.27.2024



www.gmdesigngroup.com

© gmd design group
carolinas, inc. 2024

The drawings presented are illustrative of character and design intent only, and are subject to change based upon final design considerations (i.e. applicable codes, structural, and MEP design requirements, unit plan / floor plan changes, etc.)
© 2024 gmdesigngroup carolinas, inc.



6-Plex - Sides Elevations

20' 3-Story Rear Load Townhomes - Knightdale, NC

09.27.2024



www.gmdesigngroup.com

© gmd design group
carolinas, inc. 2024

The drawings presented are illustrative of character and design intent only, and are subject to change based upon final design considerations (i.e. applicable codes, structural, and MEP design requirements, unit plan / floor plan changes, etc.)
© 2024 gmdesigngroup carolinas, inc.



Architectural Features

- Covered Front Porches
- Variety of Window Fenestrations
- 12/12 Roof Pitch Front Gable
- Brick & Stone Veneer on Front Elevation
- Mix of Lap, Board & Batten & Shingle Siding
- Composite Roof Shingles
- Wrapped Porch Columns



5-Plex - Front Elevation

20' 3-Story Rear Load Townhomes - Knightdale, NC

09.27.2024



www.gmdesigngroup.com

© gmd design group carolinas, inc. 2024

The drawings presented are illustrative of character and design intent only, and are subject to change based upon final design considerations (i.e. applicable codes, structural, and MEP design requirements, unit plan / floor plan changes, etc.) © 2024 gmdesigngroup carolinas, inc.



5-Plex - Rear Elevation

20' 3-Story Rear Load Townhomes - Knightdale, NC

09.27.2024



www.gmdesigngroup.com

© gmd design group carolinas, inc. 2024

The drawings presented are illustrative of character and design intent only, and are subject to change based upon final design considerations (i.e. applicable codes, structural, and MEP design requirements, unit plan / floor plan changes, etc.) © 2024 gmdesigngroup carolinas, inc.



5-Plex - Sides Elevations

20' 3-Story Rear Load Townhomes - Knightdale, NC

09.27.2024



www.gmdesigngroup.com

© gmd design group carolinas, inc. 2024

The drawings presented are illustrative of character and design intent only, and are subject to change based upon final design considerations (i.e. applicable codes, structural, and MEP design requirements, unit plan / floor plan changes, etc.) © 2024 gmdesigngroup carolinas, inc.



Architectural Features

- Covered Front Porches
- Variety of Window Fenestrations
- 12/12 Roof Pitch Front Gable
- Brick & Stone Veneer on Front Elevation
- Mix of Lap, Board & Batten & Shingle Siding
- Composite Roof Shingles
- Wrapped Porch Columns

3-Plex - Front Elevation

20' 3-Story Rear Load Townhomes - Knightdale, NC

09.27.2024



www.gmdesigngroup.com

© gmd design group carolinas, inc. 2024

The drawings presented are illustrative of character and design intent only, and are subject to change based upon final design considerations (i.e. applicable codes, structural, and MEP design requirements, unit plan / floor plan changes, etc.) © 2024 gmdesigngroup carolinas, inc.



3-Plex - Rear Elevation

20' 3-Story Rear Load Townhomes - Knightdale, NC

09.27.2024



www.gmdesigngroup.com

© gmd design group carolinas, inc. 2024

The drawings presented are illustrative of character and design intent only, and are subject to change based upon final design considerations (i.e. applicable codes, structural, and MEP design requirements, unit plan / floor plan changes, etc.) © 2024 gmdesigngroup carolinas, inc.



3-Plex - Sides Elevations 20' 3-Story Rear Load Townhomes - Knightdale, NC

09.27.2024



www.gmdesigngroup.com

© gmd design group carolinas, inc. 2024

The drawings presented are illustrative of character and design intent only, and are subject to change based upon final design considerations (i.e. applicable codes, structural, and MEP design requirements, unit plan / floor plan changes, etc.) © 2024 gmdesigngroup carolinas, inc.



Front Elevation

Architectural Features

- Covered Front Porches
- Variety of Window Fenestrations
- 12/12 Roof Pitch Front Gable
- Brick & Stone Veneer on Front Elevation
- Mix of Lap, Board & Batten & Shingle Siding
- Composite Roof Shingles
- Wrapped Porch Columns

6-Plex

20' 3-Story Rear Load Townhomes - Knightdale, NC

05.28.2025



© gmd design group
carolinas, inc. 2025

The drawings presented are illustrative of character and design intent only, and are subject to change based upon final design considerations (i.e., applicable codes, structural, and MEP design requirements, unit plan / floor plan changes, etc.)
© 2025 gmd design group carolinas, inc.



Rear Elevation

6-Plex

20' 3-Story Rear Load Townhomes - Knightdale, NC

05.28.2025



© gmd design group
carolinas, inc. 2025

The drawings presented are illustrative of character and design intent only, and are subject to change based upon final design considerations (i.e., applicable codes, structural, and MEP design requirements, unit plan / floor plan changes, etc.)
© 2025 gmd design group carolinas, inc.



Front Elevation 'A' Facing
Mingo Bluff Blvd.

6-Plex

20' 3-Story Rear Load Townhomes - Knightdale, NC

05.28.2025



© gmd design group
carolinas, inc. 2025

The drawings presented are illustrative of character and design intent only, and are subject to change based upon final design considerations (i.e., applicable codes, structural, and MEP design requirements, unit plan / floor plan changes, etc.)
© 2025 gmd design group carolinas, inc.



Front Elevation 'B' Facing
Mingo Bluff Blvd.

6-Plex

20' 3-Story Rear Load Townhomes - Knightdale, NC

05.28.2025



© gmd design group
carolinas, inc. 2025

The drawings presented are illustrative of character and design intent only, and are subject to change based upon final design considerations (i.e., applicable codes, structural, and MEP design requirements, unit plan / floor plan changes, etc.)
© 2025 gmdesigngroup carolinas, inc.



Front Elevation 'C' Facing
Mingo Bluff Blvd.

6-Plex

20' 3-Story Rear Load Townhomes - Knightdale, NC

05.28.2025



© gmd design group
carolinas, inc. 2025

The drawings presented are illustrative of character and design intent only, and are subject to change based upon final design considerations (i.e., applicable codes, structural, and MEP design requirements, unit plan / floor plan changes, etc.)
© 2025 gmd design group carolinas, inc.



Side Elevation



6-Plex

20' 3-Story Rear Load Townhomes - Knightdale, NC

05.28.2025



© gmd design group
carolinas, inc. 2025

The drawings presented are illustrative of character and design intent only, and are subject to change based upon final design considerations (i.e., applicable codes, structural, and MEP design requirements, unit plan / floor plan changes, etc.)
© 2025 gmd design group carolinas, inc.





Front Elevation

6-Plex

20' 2-Story Rear Load Townhomes - Knightdale, NC

05.28.2025



© gmd design group
carolin, inc. 2025

The drawings presented are illustrative of character and design intent only, and are subject to change based upon final design considerations (i.e. applicable codes, structural, and MEP design requirements, unit plan / floor plan changes, etc.)
© 2025 gmd design group carolin, inc.



Rear Elevation

6-Plex

20' 2-Story Rear Load Townhomes - Knightdale, NC

05.28.2025



© gmd design group
carolin, inc. 2025

The drawings presented are illustrative of character and design intent only, and are subject to change based upon final design considerations (i.e. applicable codes, structural, and MEP design requirements, unit plan / floor plan changes, etc.)
© 2025 gmd design group carolin, inc.



Left Elevation

Facing Mingo Bluff Blvd.

6-Plex


20' 2-Story Rear Load Townhomes - Knightdale, NC

05.28.2025



© gmd design group
carolinas, inc. 2025

The drawings presented are illustrative of character and design intent only, and are subject to change based upon final design considerations (i.e. applicable codes, structural, and MEP design requirements, unit plan / floor plan changes, etc.)
© 2025 gmd design group carolinas, inc.

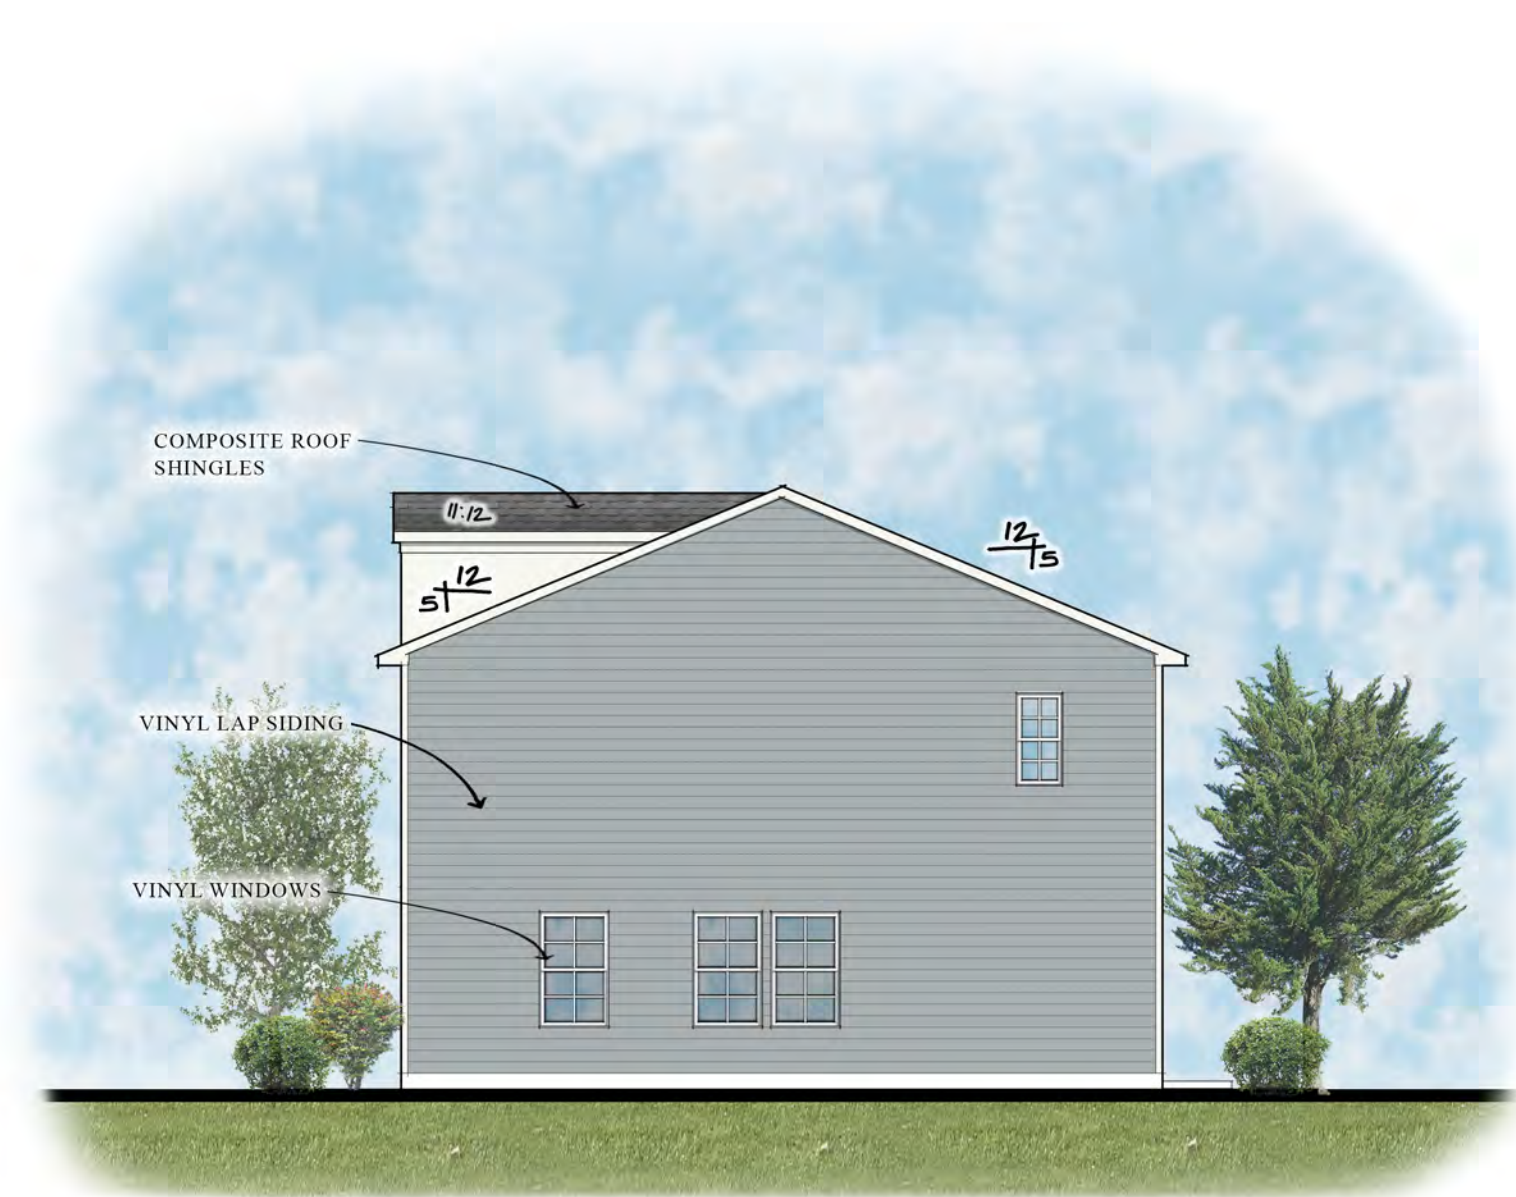

Right Elevation

6-Plex

20' 2-Story Rear Load Townhomes - Knightdale, NC

05.28.2025



© gmd design group
carolinas, inc. 2025

The drawings presented are illustrative of character and design intent only, and are subject to change based upon final design considerations (i.e. applicable codes, structural, and MEP design requirements, unit plan / floor plan changes, etc.)
© 2025 gmd design group carolinas, inc.





Facing Mingo Bluff Blvd.



Front Elevation

25' Single Family - Knightdale, NC

05.28.2025



© gmd design group
carolinas, inc. 2025

The drawings presented are illustrative of character and design intent only, and are subject to change based upon final design considerations (i.e. applicable codes, structural, and MEP design requirements, unit plan / floor plan changes, etc.)
© 2025 gmd design group carolinas, inc.



Side Elevation

25' Single Family - Knightdale, NC

05.28.2025



© gmd design group
carolinas, inc. 2025

The drawings presented are illustrative of character and design intent only, and are subject to change based upon final design considerations (i.e. applicable codes, structural, and MEP design requirements, unit plan / floor plan changes, etc.)
© 2025 gmd design group carolinas, inc.



Rear Elevation

25' Single Family - Knightdale, NC

05.28.2025



© gmd design group
carolinas, inc. 2025

The drawings presented are illustrative of character and design intent only, and are subject to change based upon final design considerations (i.e. applicable codes, structural, and MEP design requirements, unit plan / floor plan changes, etc.)
© 2025 gmd design group carolinas, inc.

